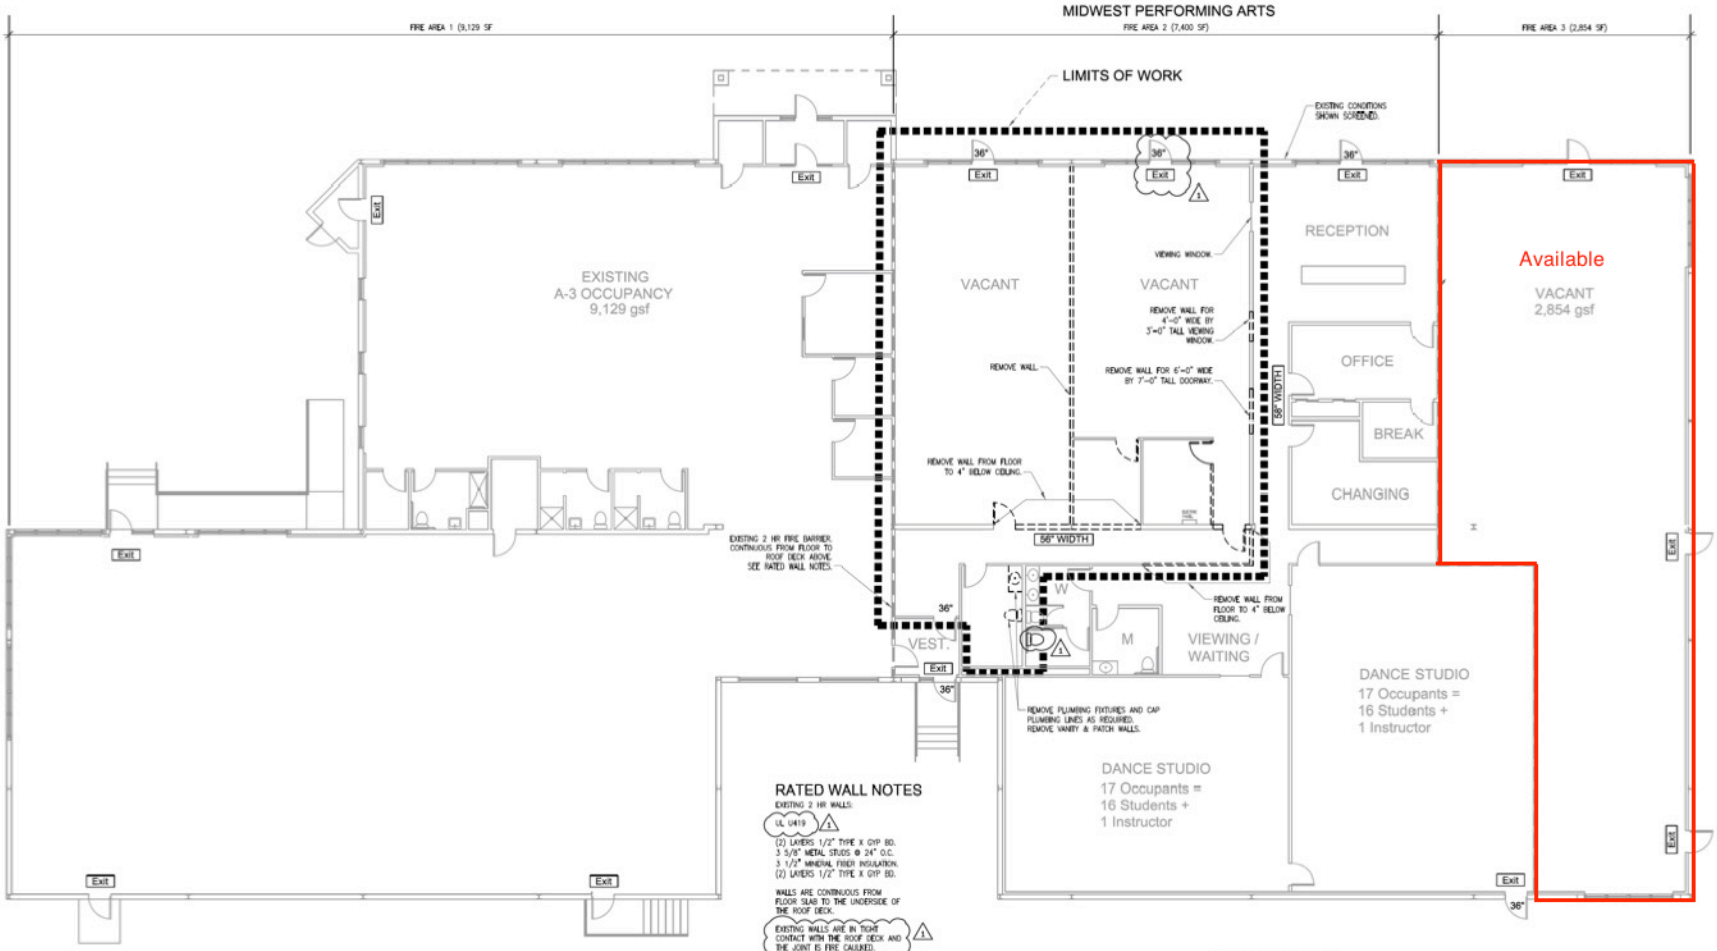

1 FIRST FLOOR PLAN - SELECTIVE REMOVAL

RATED WALL NOTES

EXISTING 2 HR WALLS:

UL U419 (1)

(2) LAYERS 1/2" TYPE X GYP BD.
3 5/8" METAL STUDS @ 24" O.C.
3 1/2" MINERAL FIBER INSULATION.
(2) LAYERS 1/2" TYPE X GYP BD.

WALLS ARE CONTINUOUS FROM FLOOR SLAB TO THE UNDERSIDE OF THE ROOF DECK.

EXISTING WALLS ARE IN TIGHT CONTACT WITH THE ROOF DECK AND THE JOINT IS FIRE CAULKED. (1)

A-3 OCCUPANCY
7,400 gsf
(REMODEL AREA 2,456 SF)

mcgowan
ARCHITECTURE
PLANNING
INTERIORS
LIGHTING
PO Box 372 New Glarus, WI 53574
Ph 608.527.2511
mcgowanarch@tds.net

x

Midwest Performing Arts
Dance Studio Expansion

Project Address
604 E. Main Street, Unit 1B
Waunakee, WI 53597

Rev. #	Date
1	3.30.17

Approvals

3.25.2017

Selective Removal

A101

WISCONSIN PATRICK B. MCGOWAN S-22-000 NEW GLARUS ARCHITECT
3.30.2017