




GENERAL NOTES:

ALL DIMENSIONS ARE FROM FACE OF FINISH UNLESS OTHERWISE INDICATED.
D INDICATES WALL TYPES, SEE SHEET A10 INDICATES RECESSED FIRE EXTINGUISHER
INDICATES 2 HOUR WALL S INDICATES SMOKE DETECTOR
INDICATES EXIT LIGHT

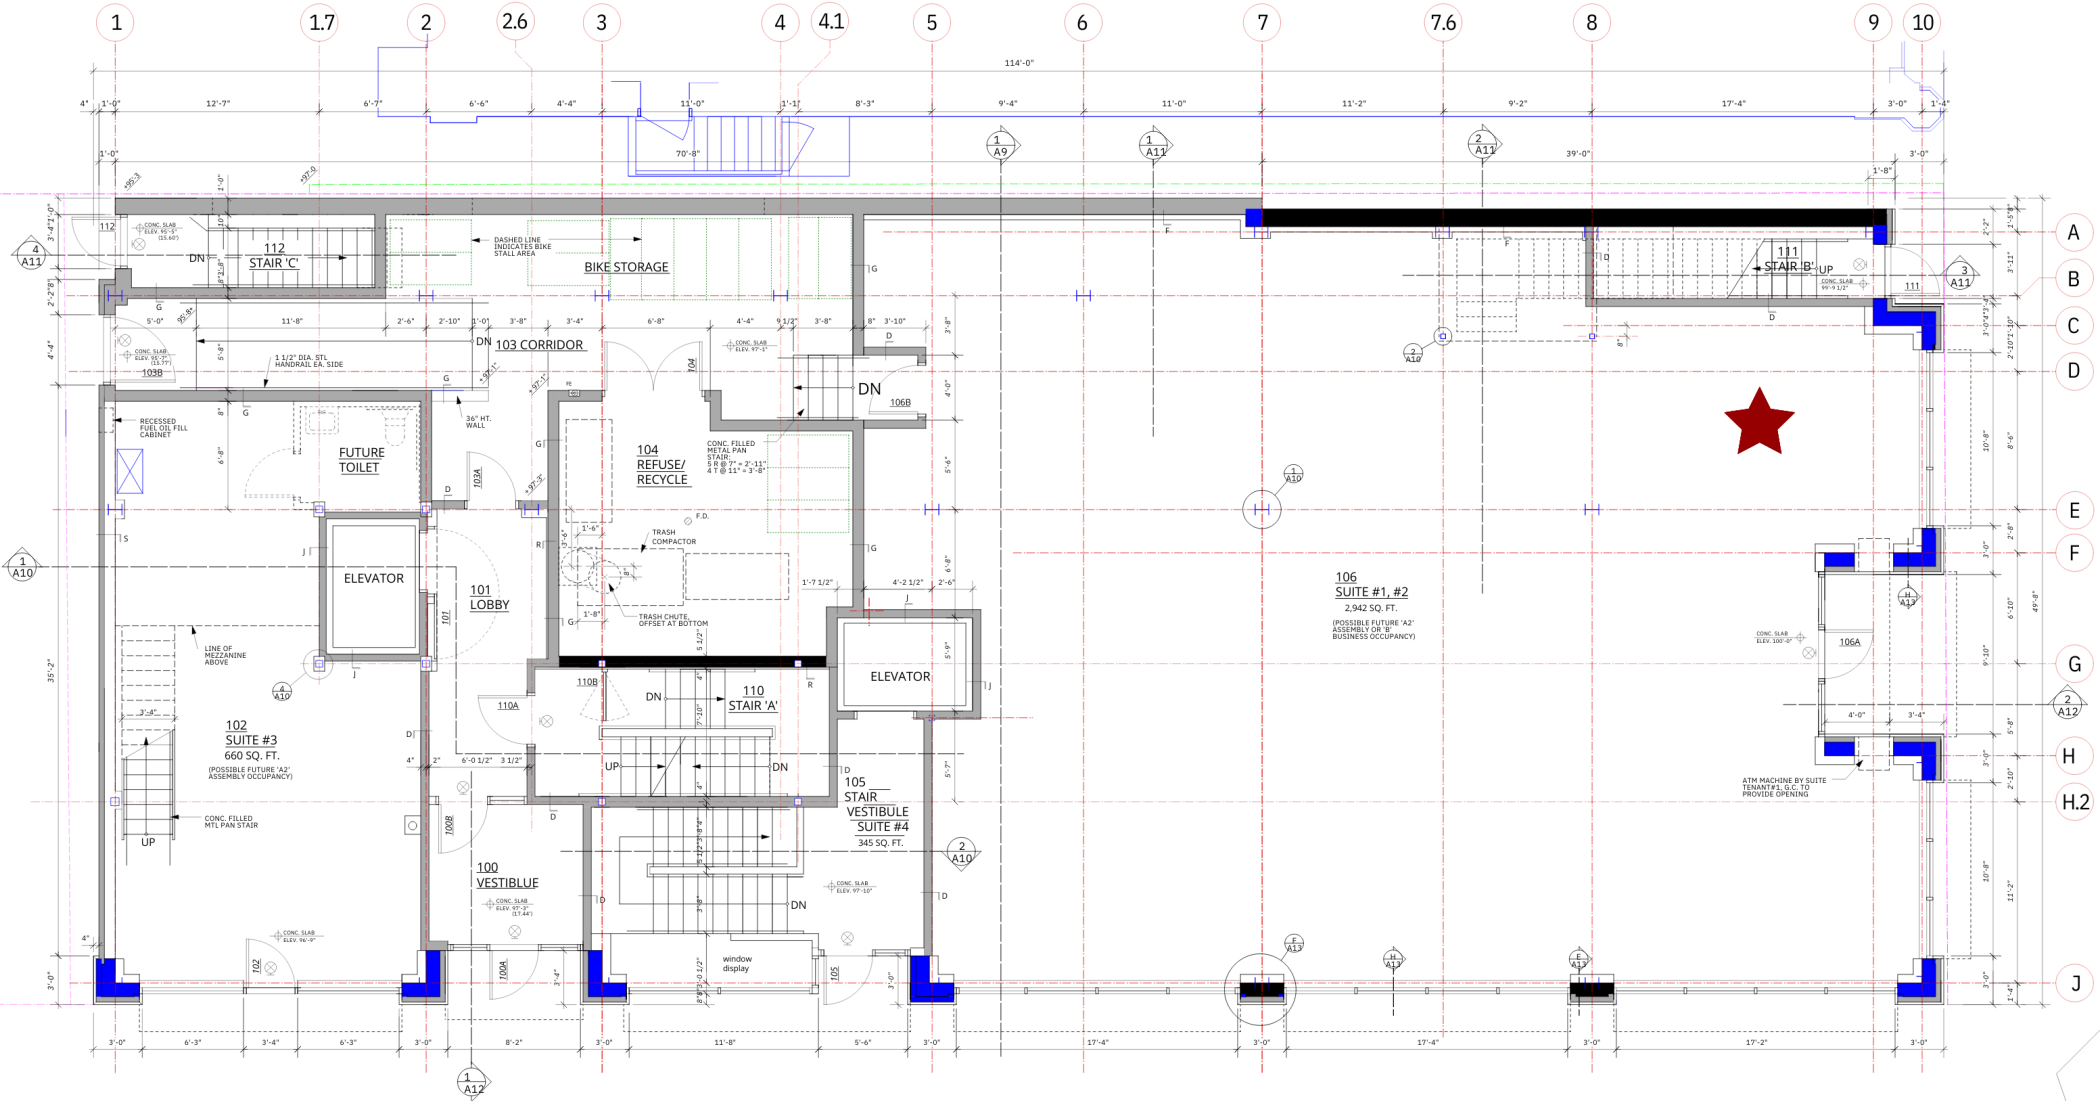

1ST FLOOR PLAN

