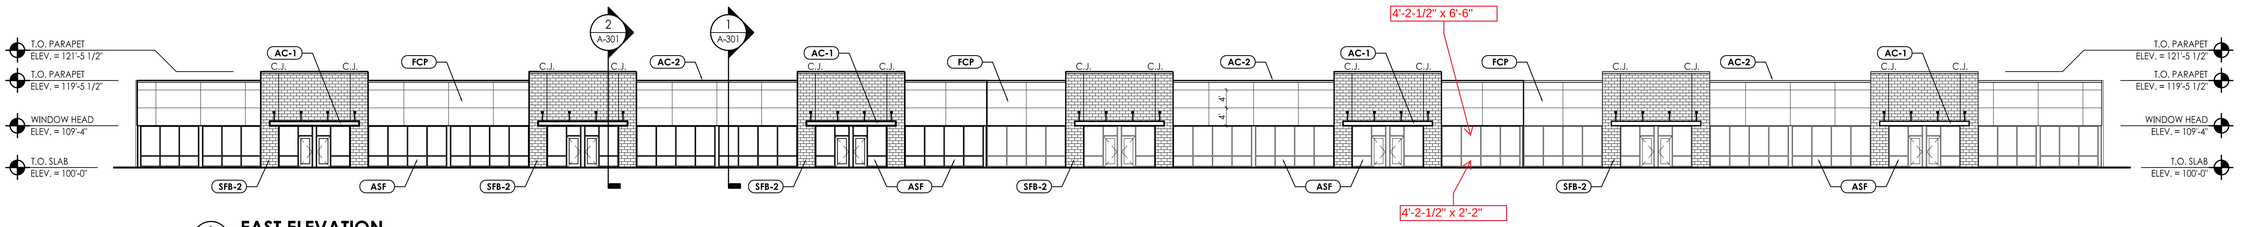

1 A-201 EAST ELEVATION

SCALE: 1/16" = 1'-0"

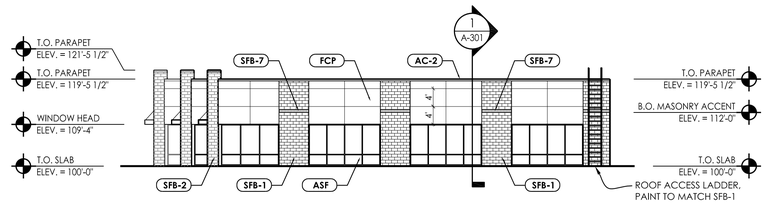

2 A-201 NORTH ELEVATION

SCALE: 1/16" = 1'-0"

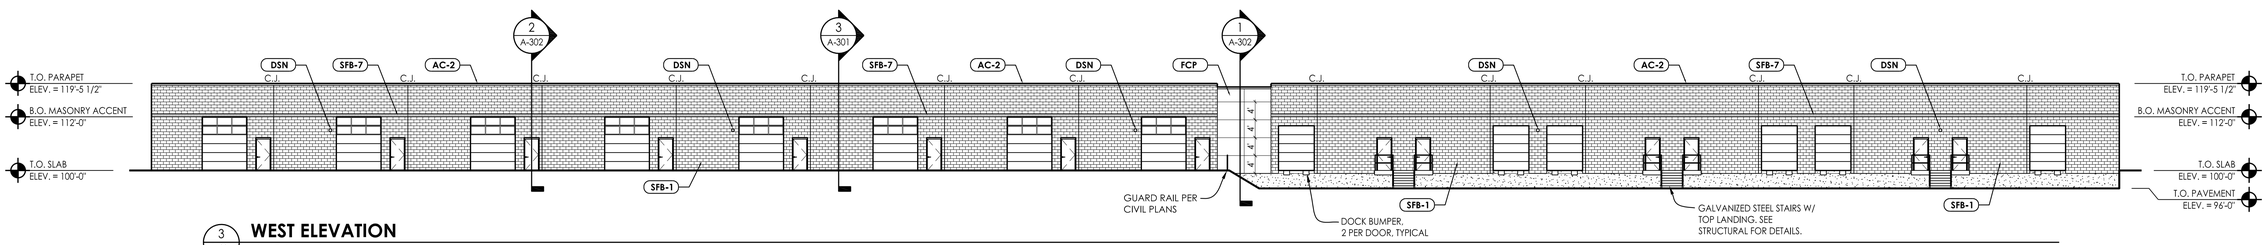

3 A-201 WEST ELEVATION

SCALE: 1/16" = 1'-0"

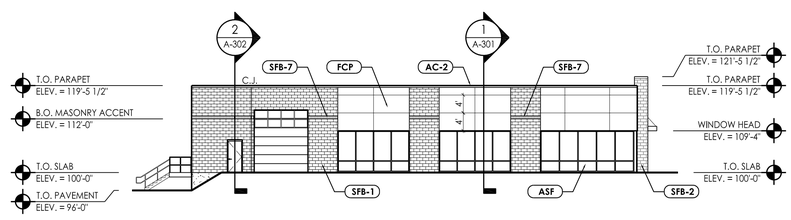

4 A-201 SOUTH ELEVATION

SCALE: 1/16" = 1'-0"

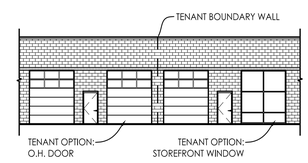

5 A-201 WEST ELEVATION TENANT OPTIONS

SCALE: 1/16" = 1'-0"

SCHEDULE OF EXTERIOR FINISHES

MARK:	FINISH:	DESCRIPTION:
SFB-1	SPLIT-FACE BLOCK 1	COUNTY MATERIALS ARCHITECTURAL SPLIT-FACE BLOCK (SEE DETAIL 7/A-303 FOR SELECT SMOOTH FACE LOCATIONS) COLOR: NATURAL. CONCRETE MASONRY UNITS & MORTAR TO HAVE WATER REPELLENT ADMIXTURE: BASF MASTERPEL 240. MORTAR JOINTS TO BE TOOLED CONCAVE.
SFB-2	SPLIT-FACE BLOCK 2	COUNTY MATERIALS ARCHITECTURAL SPLIT-FACE BLOCK (SEE DETAIL 3/A-302 FOR SELECT SMOOTH FACE LOCATIONS). COLOR: CHARCOAL. CONCRETE MASONRY UNITS & MORTAR TO HAVE WATER REPELLENT ADMIXTURE: BASF MASTERPEL 240. MORTAR JOINTS TO BE TOOLED CONCAVE.
SFB-7	SPLIT-FACE 7-SCORE BLOCK	COUNTY MATERIALS ARCHITECTURAL 7-SCORE SPLIT-FACE BLOCK. COLOR: CHARCOAL. CONCRETE MASONRY UNITS & MORTAR TO HAVE WATER REPELLENT ADMIXTURE: BASF MASTERPEL 240. MORTAR JOINTS TO BE TOOLED CONCAVE.
FCP	FIBER CEMENT PANEL SYSTEM W/ EASYTRIM SYSTEM	ALLURA FIBER CEMENT PANEL. COLOR/FINISH: CHARCOAL/SMOOTH. SIZE: 4X10. CONTACT: KURT KUECHLE AT CEDAR CREEK: (608) 487-9688.
		EASYTRIM SYSTEM PER SEPARATE SCHEDULE.
ASF	ALUM. STOREFRONT	ALUM. STOREFRONT FRAMING. COLOR: CLEAR ANODIZED. ALSO SEE FLOOR PLAN SHEET A-101.
AC-1	ALUM. CANOPY	ALUMINUM ENTRANCE CANOPY. COLOR: PAC-CLAD CITYSCAPE
AC-2	ALUM. COPING	ALUMINUM PARAPET COPING. COLOR: PAC-CLAD CITYSCAPE
DSN	DOWNSPOUT NOZZLE	DOWNSPOUT NOZZLE FOR SECONDARY ROOF DRAIN: ZURN Z199 OR APPROVED SUBSTITUTE

NOTE: C.J. = CONTROL JOINT PER DETAIL 11/A-303.

EASYTRIM SYSTEM

COLOR: CLEAR ANODIZED.
INSTALL PER MANUFACTURER'S SPECIFICATIONS. ALSO SEE DETAILS SHEETS A-302 & A-303.

CONDITION:	EXTRUSION:
OUTSIDE CORNER	EZ.13
VERTICAL JOINT	EZ.7
HORIZONTAL JOINT	EZ.5
TOP FINISH CAP	EZ.9
STARTER STRIP AT WINDOW HEAD	EZ.10
VERTICAL MATERIAL TRANSITIONS	EZ.8

haag müller, inc.
Architecture ▪ Engineering ▪ Interiors
101 East Grand Avenue, Suite 1
Port Washington, Wisconsin 53074
262. 268.1200 www.haagmuller.com

© 2019 haag müller, inc.

haag müller, inc. • CELEBRATING OVER 40 YEARS OF SERVICE • EST. 1977 • 40+ YEARS

EXTERIOR ELEVATIONS

MULTI-TENANT BUILDING COMPLEX
BUILDING C
6504 RONALD REAGAN AVE
MADISON, WISCONSIN

REVISIONS

NO.	DATE	DESCRIPTION
-		

DATE:	3-25-2019
PROJ. NO:	1610144
DRAWN BY:	BW
SHEET	

A-201