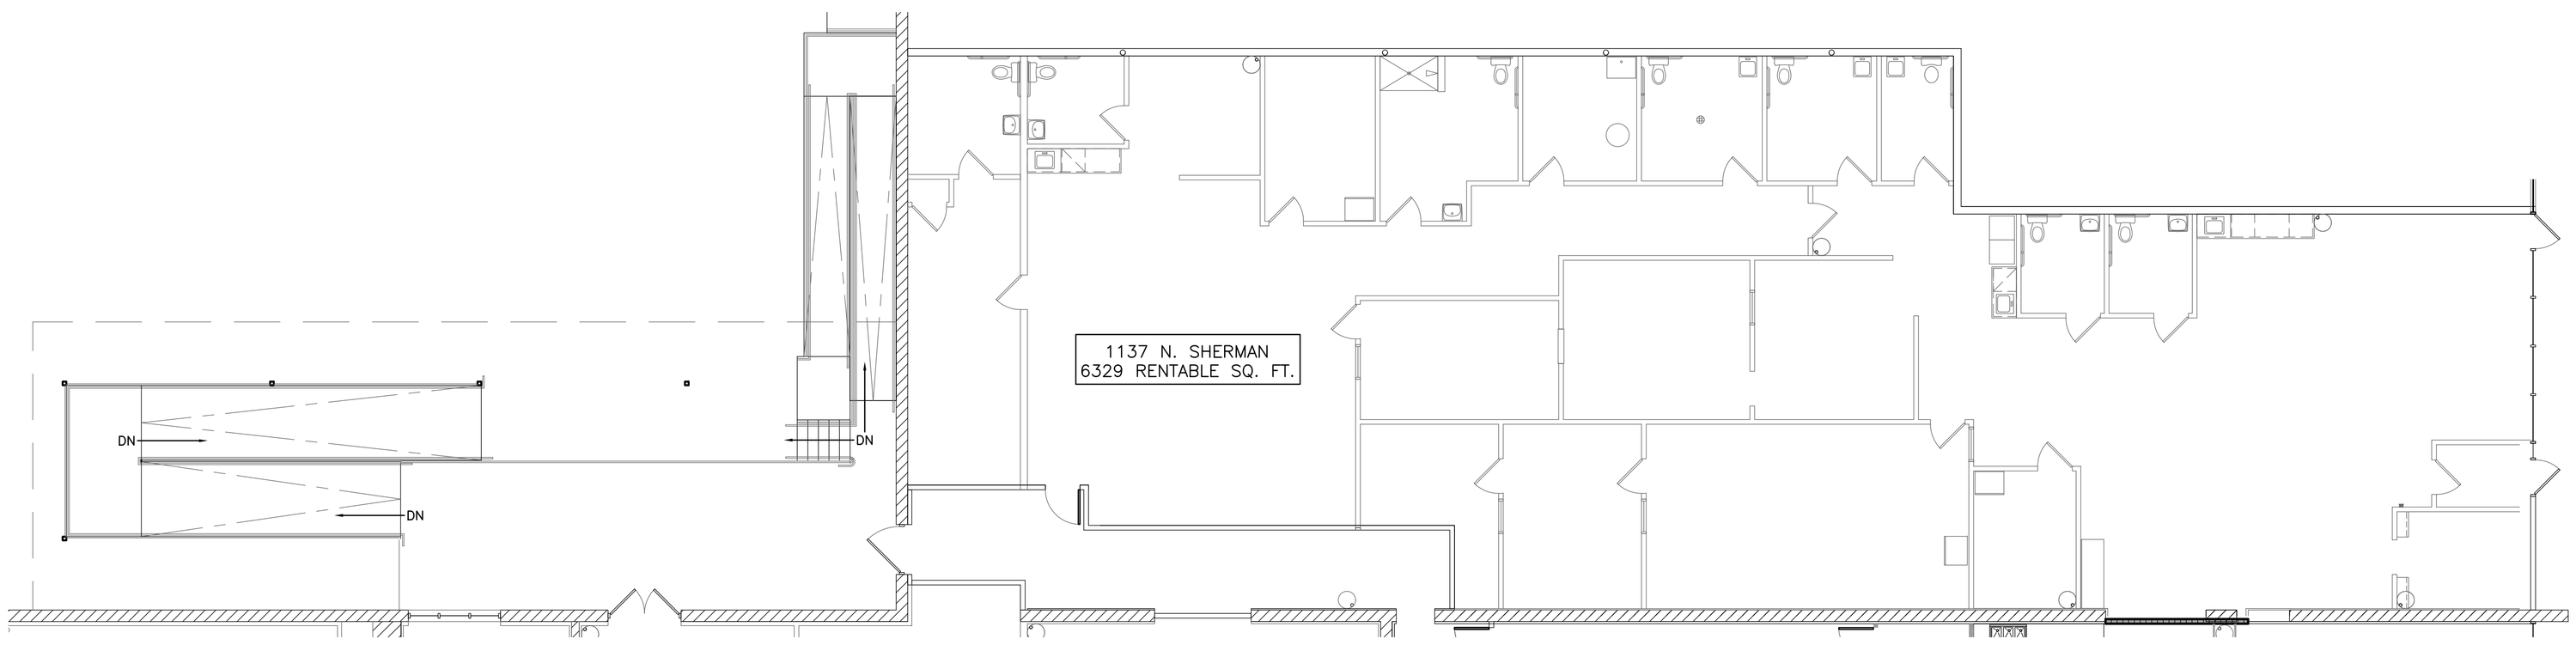

1 A1.1 EXISTING FLOOR PLAN
SCALE : 1/8" = 1'-0"

Alexander
Company

2450 Rimrock Road
Suite 100
Madison, WI 53713
Telephone: 608-258-5580
www.alexandercompany.com

ISSUANCE
DATE

12-21-2018	PERMIT SET

DRAWN: EJK APPR.: CDQ

CORRIDOR IMPROVEMENT
1127 N SHERMAN AVE
MADISON, WI

PROJECT # XX-XXX

FLOOR PLANS

A1.1