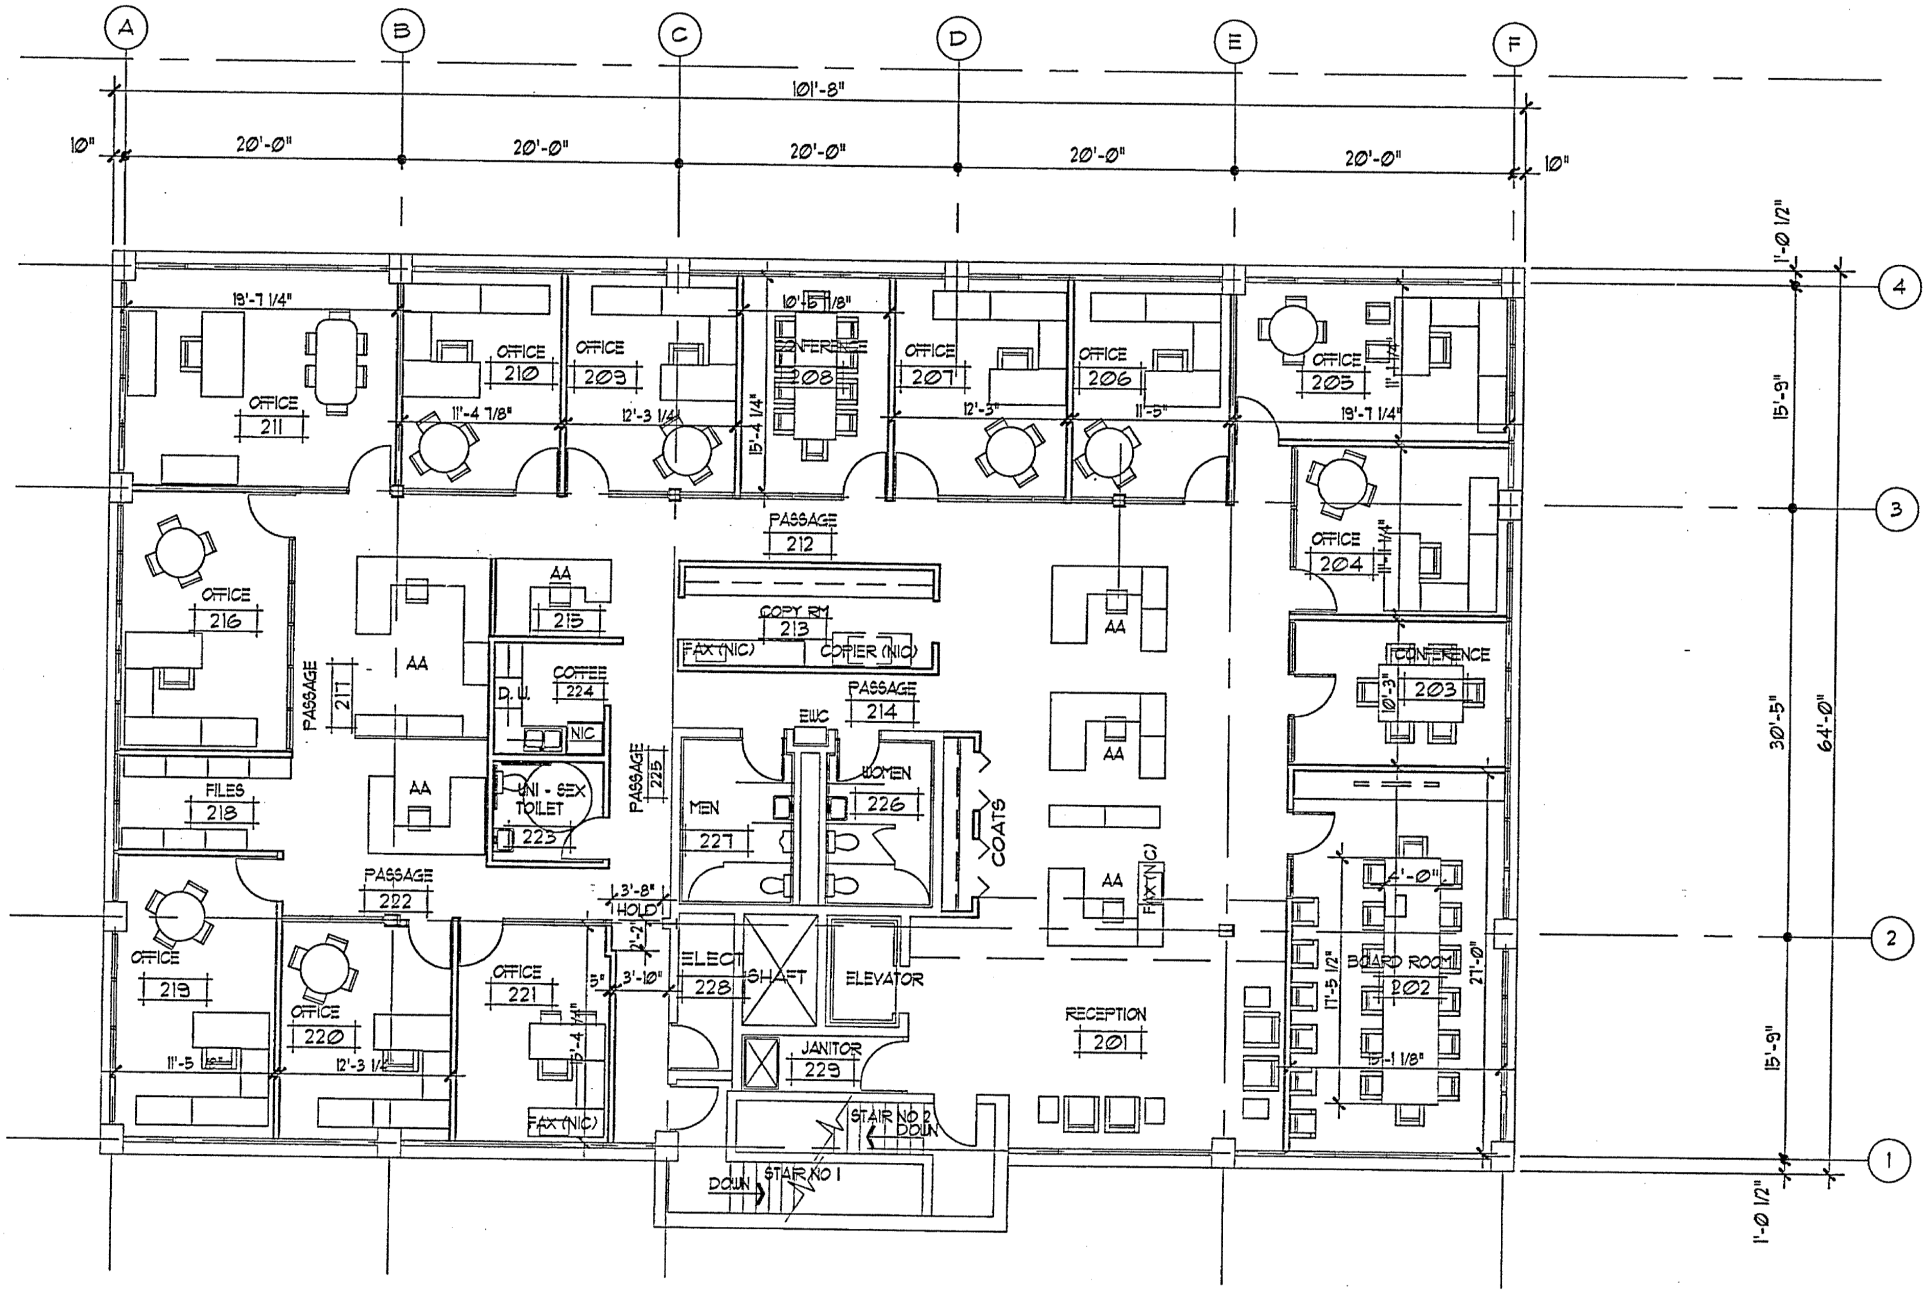

1
6.01

2ND FLOOR FURNITURE LAYOUT

1/8"= 1'-0"

PRELIMINARY