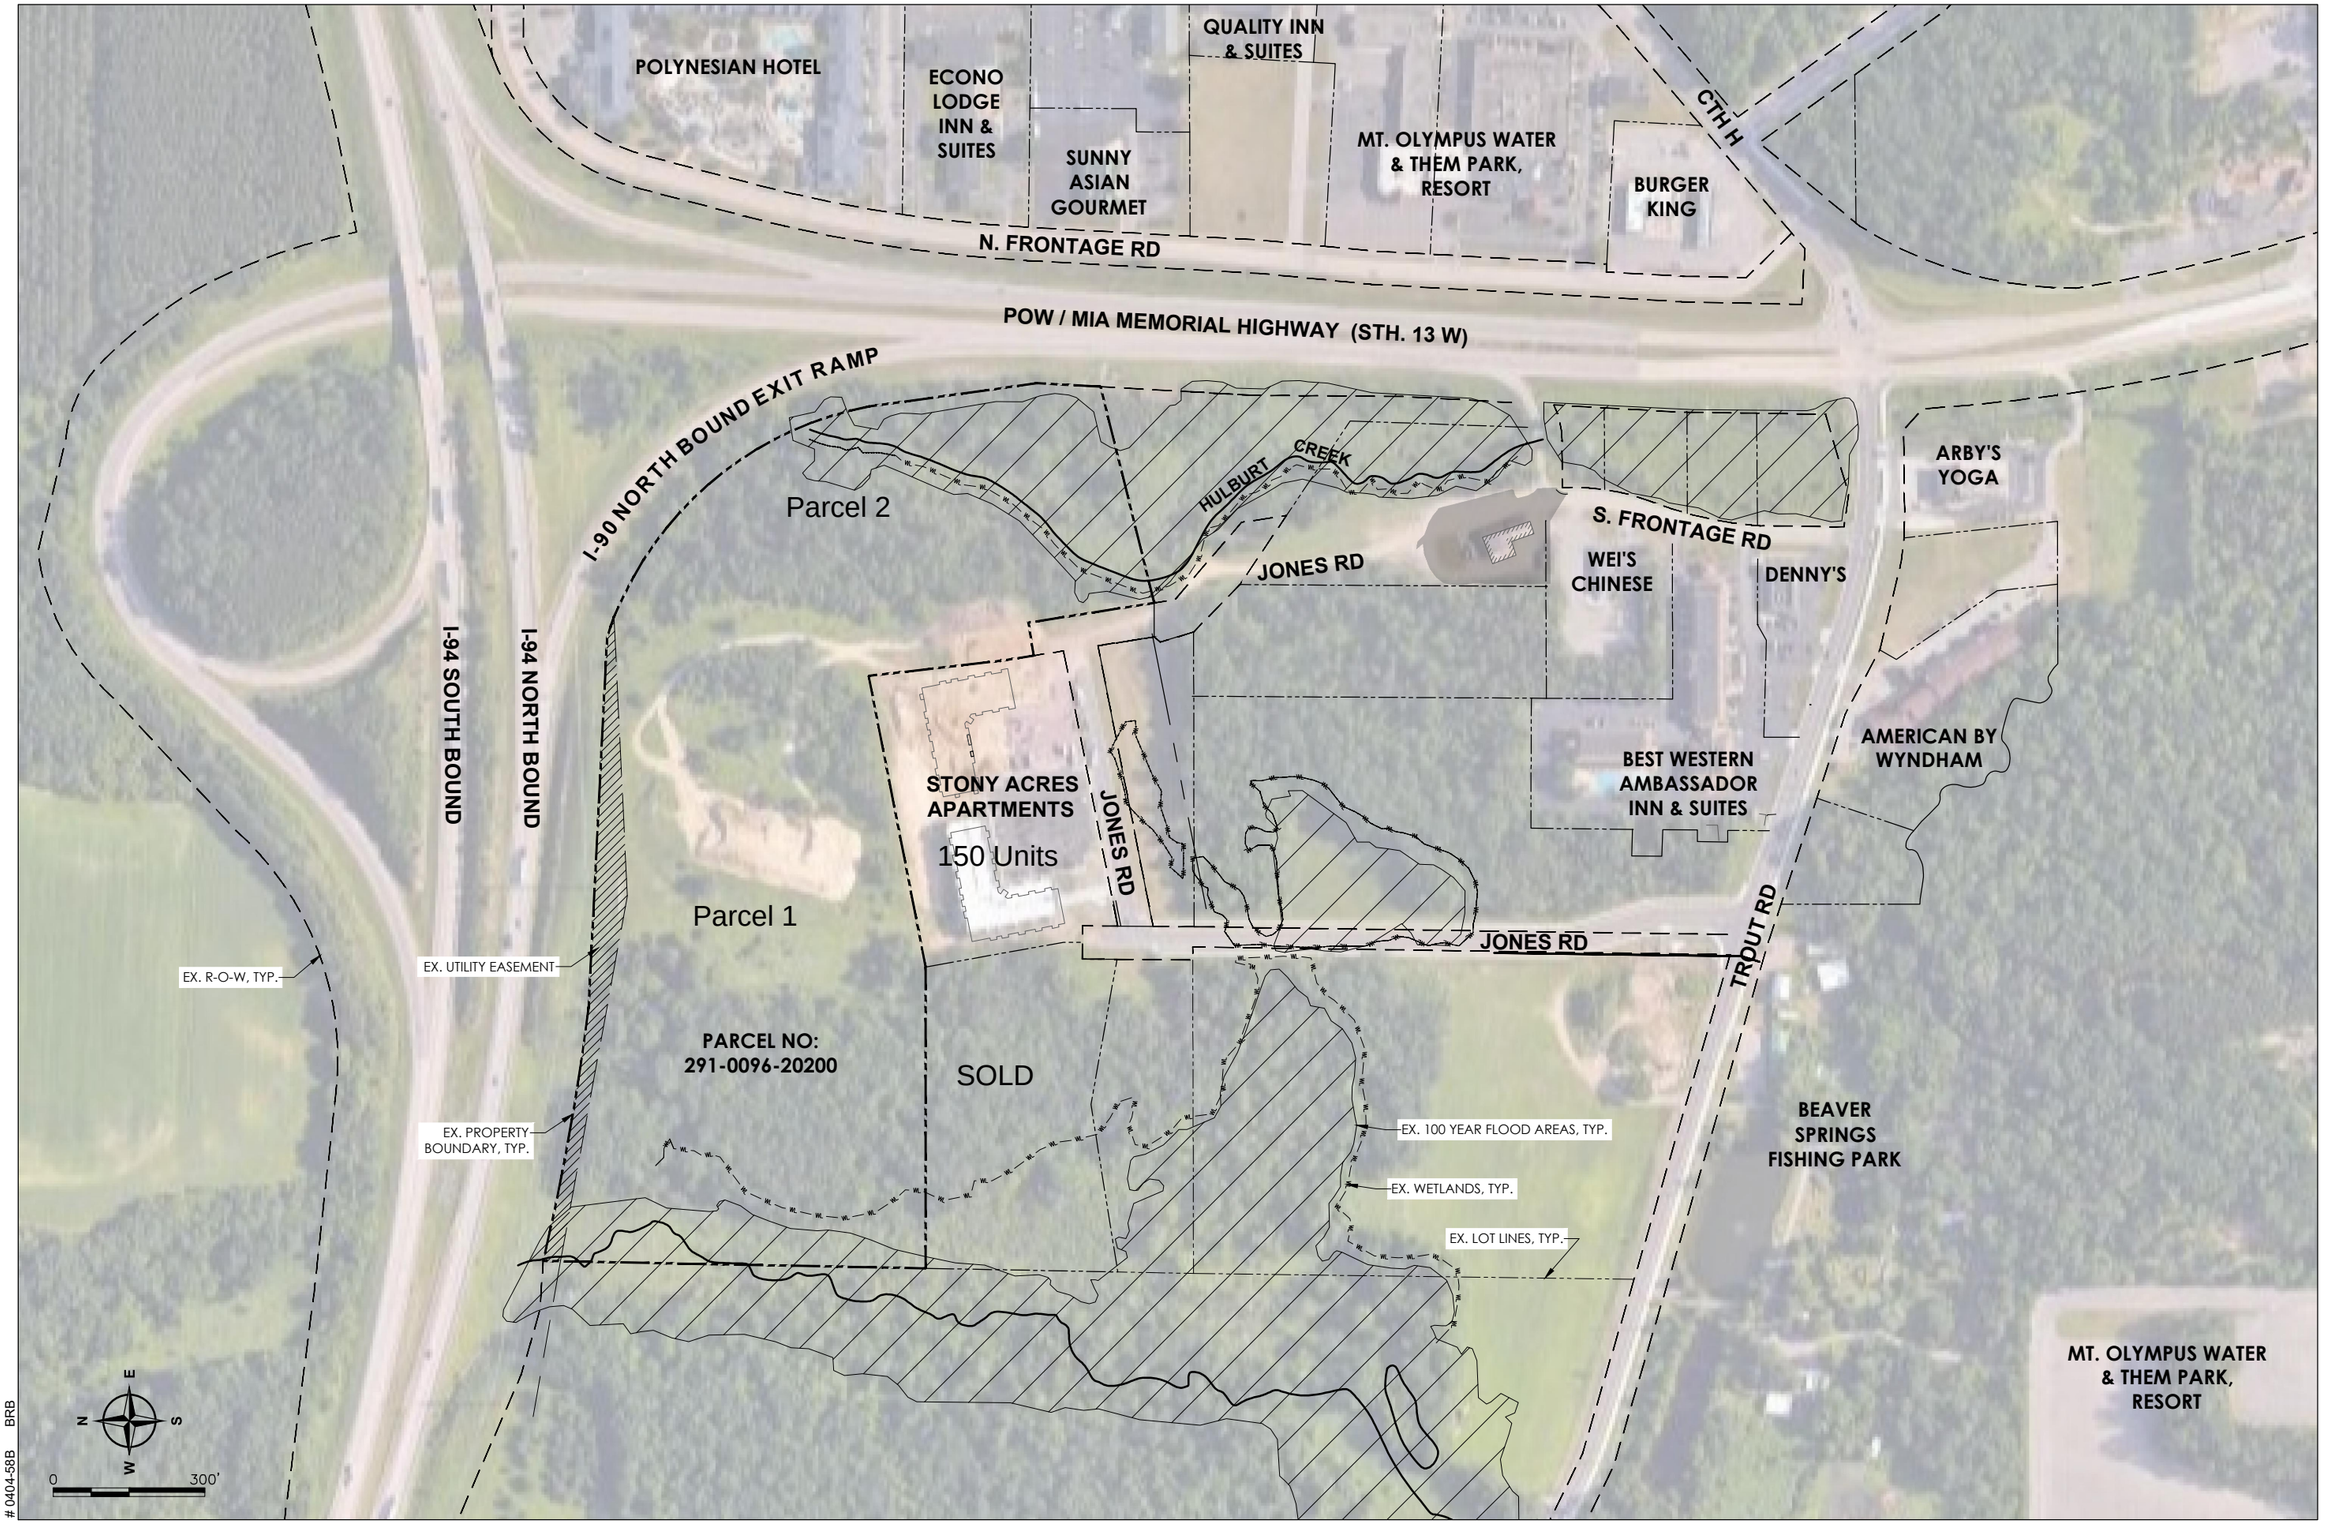

0404-58B BRB

G:\Current Files R-Z\Wilderness Resort Lucke\0404-58B 2023 Exit 87 Schematic Design\CAD 0404-58B\2_CIVIL\Base Current\0404-58B_Base Current.dwg, existing, 4/6/2023 11:19:02 AM,
DWG To PDF.pc3

GEC

608.742.2169 | 916 Silver Lake Dr. | Portage, WI 53901
www.generalengineering.net

EXISTING SITE PLAN
HELUGUS, LLC

CITY OF WISCONSIN DELLS

04/5/2023

SSP1