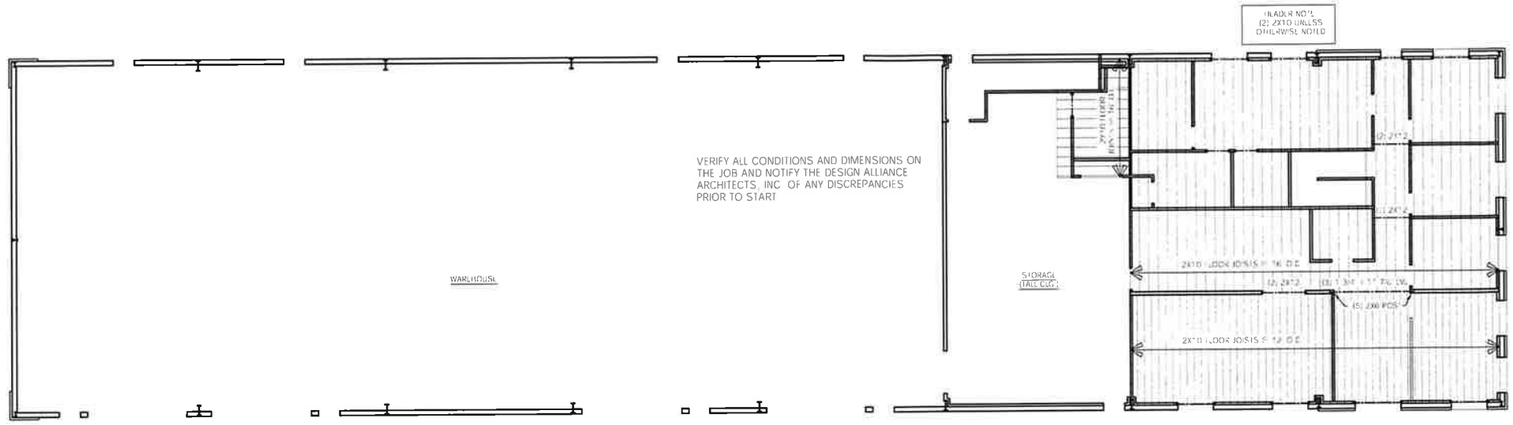

SECOND FLOOR FRAMING PLAN

SCALE: 1/8" = 1'-0"

2018 BILROLLS DESIGN & CONSTRUCTION INC DRAWINGS DWG

DATE: 8/30/18

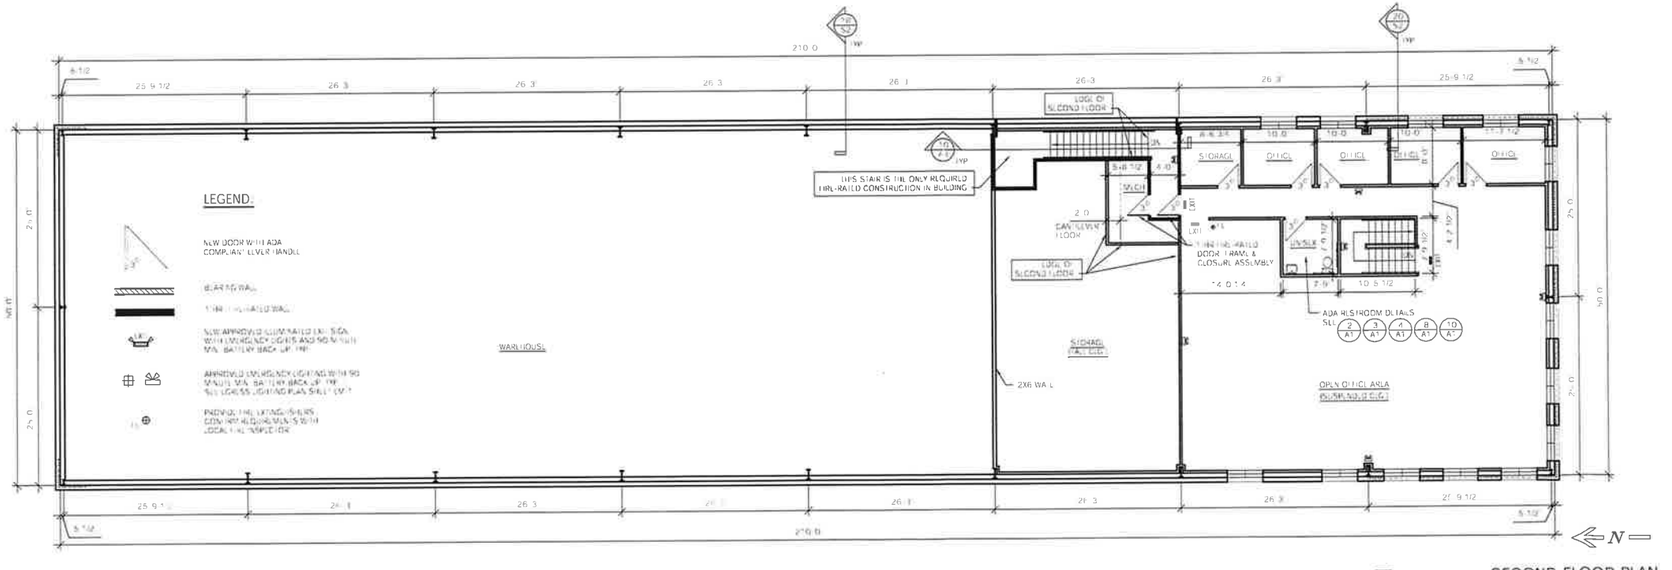

LEGEND:

NEW DOOR WITH ADA COMPLIANT LEVER HANDLE

BEARING WALL

FIRE RATED WALL

NEW APPROVED CLOSE RATED EXIT SIGN WITH EMERGENCY DIGITS AND NO SWITCH MIN. BATTERY BACK UP TYP.

APPROVED EMERGENCY LIGHTING WITH NO SWITCH MIN. BATTERY BACK UP TYP. SEE EGRESS LIGHTING PLAN SHEET E-1

PROVIDE FIRE EXTINGUISHERS CONSTRUCT FLOOR MOUNTED SWITCH LOCATION AS NOTED

SECOND FLOOR PLAN

SCALE: 1/8" = 1'-0"

2018 BILROLLS DESIGN & CONSTRUCTION INC DRAWINGS DWG

DATE: 8/30/18

Design Alliance Architects, Inc.

1003 Madison Avenue
Fort Atkinson, WI

(920) 563-3404

RC GROUP BUILDING B
6140 Cottonwood Drive
Fitchburg, WI, 53719

DRAWING NAMES

SECOND FLOOR PLAN

SECOND FLR. FRAMING PLAN

REVISIONS

PROJECT DATA

DATE: 8/30/18
DRAWN BY: JK
CHECKED BY: P.W.

SHEET NO.

A-2