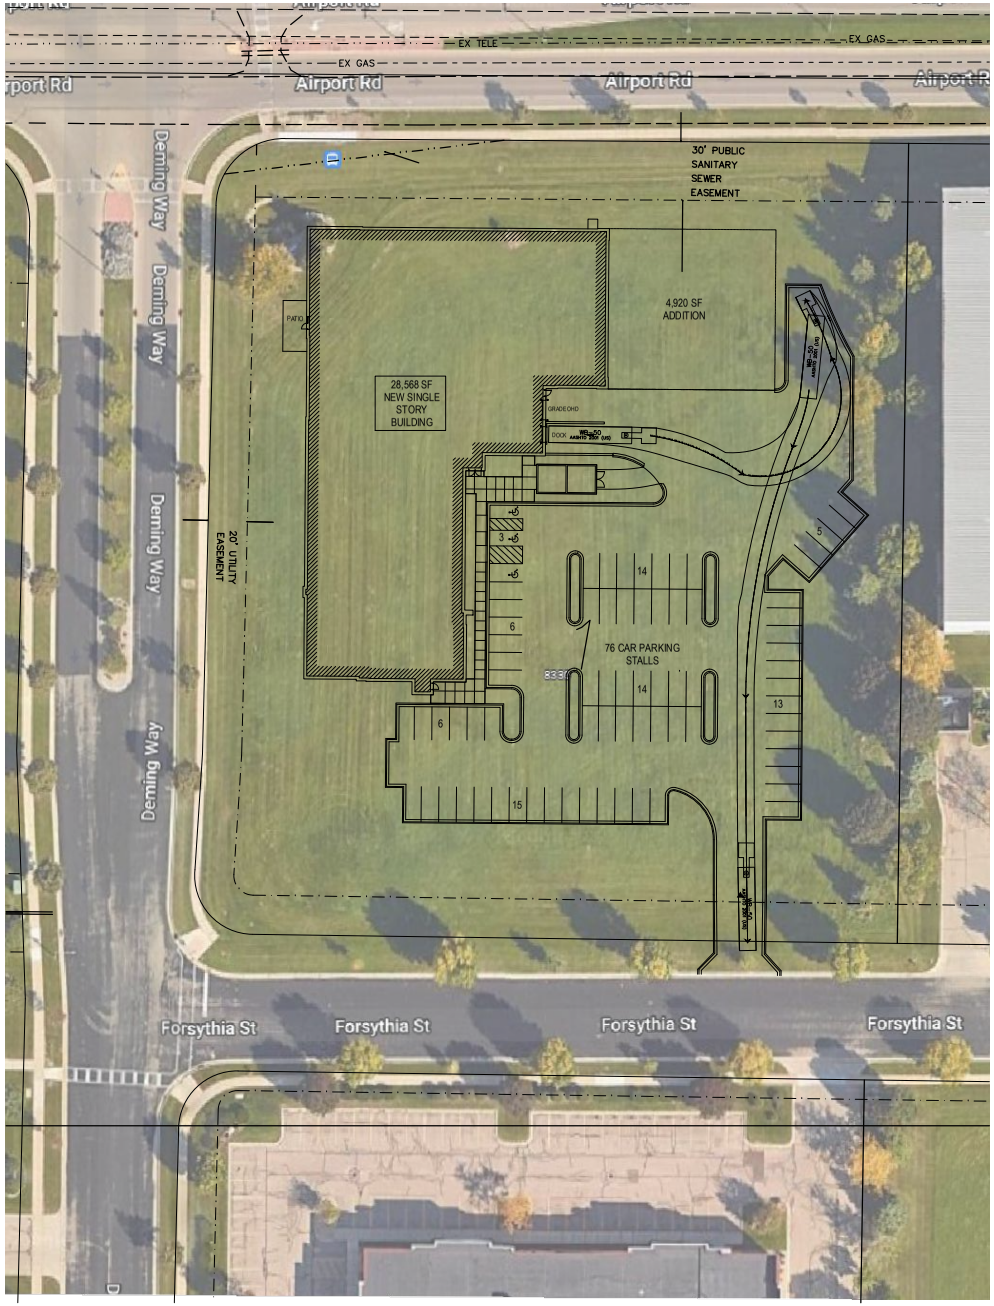


1 SITE PLAN – CONCEPT

SCALE: 1" = 30'

RUEDEBUSCH DEVELOPMENT & CONSTRUCTION
DEVELOPMENT • CONSTRUCTION • BROKERAGE • CONSULTING
4625 DOVETAIL DRIVE MADISON, WI 53704
PHONE 608.249.2012 FAX 608.249.2032

LOT 1
CONCEPT PLAN
MIDDLETON AIRPORT
BUSINESS PARK

| NO. | REVISION | DATE |
|---|---|---|
| | | |

SHEET TITLE:
SITE PLAN - CONCEPT

| | |
|---|---|
| JOB NUMBER: | 22010 |
| DESIGNED BY: | TC |
| DRAWN BY: | TC |
| CHECKED BY: | RDC |
| DATE: | 12.28.2022 |

SHEET NO:

C1.3