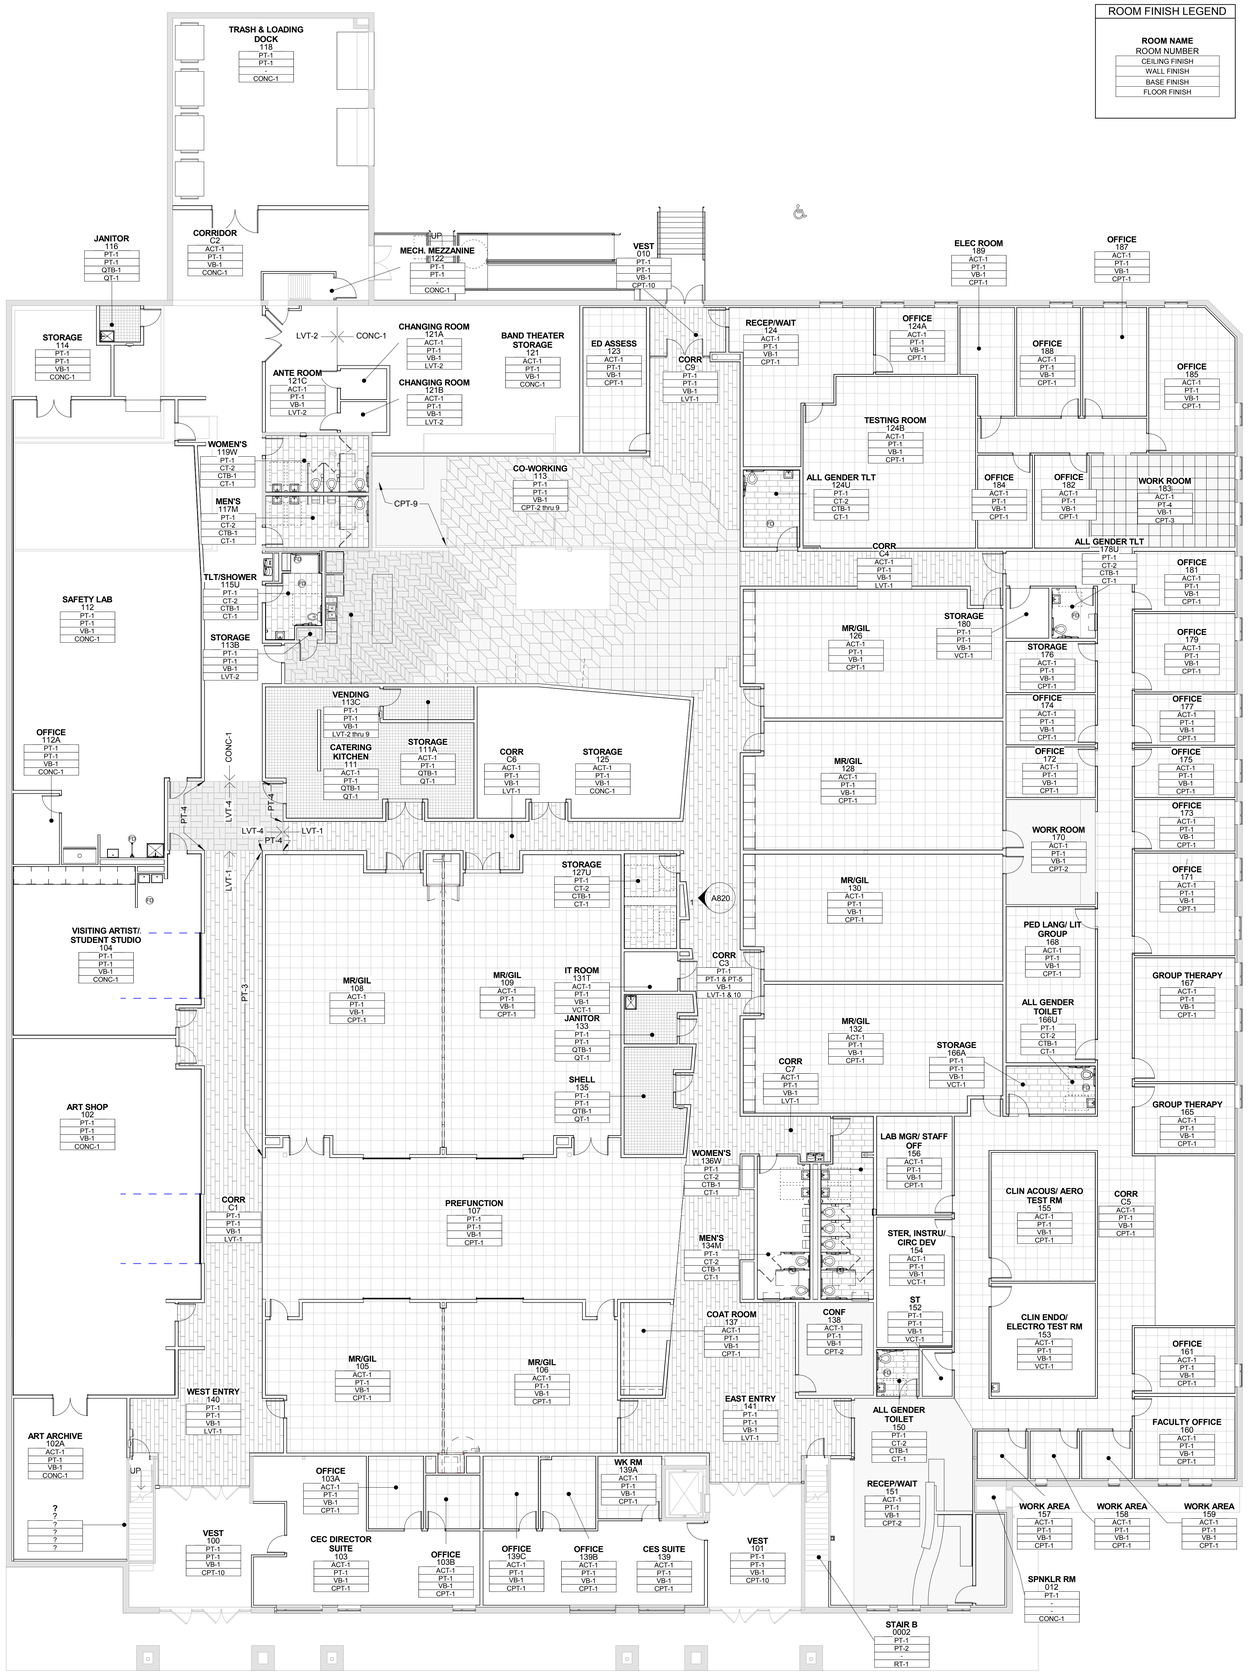

A1 **FINISH PLAN - LEVEL 1**
3/32" = 1'-0"

FINISH PLAN LEGEND

Hatch	Symbol	Material	Manuf.	Style	Color	Size	Notes
	ACT-1	ACOUSTIC CEILING TILE	USG INTERIORS	FROST CLIMAPLUS	FLAT WHITE 050	24" x 24"	
	CONC-1	CONCRETE - SEALED	-	PLAIN GREY	-	-	
	CPT-1	CARPET TILE - OFFICE/CLASSROOM	PATCRAFT	CUBE & COLOUR	STAR ANISE 00520	24" x 24"	1/4 TURN, FULLY ADHERED
	CPT-2	CARPET TILE - CONF/WORK ROOM	PATCRAFT	CUBE & COLOUR	GRAPE 00800	24" x 24"	1/4 TURN, FULLY ADHERED
	CPT-3	CARPET TILE - CONF/WORK ROOM	PATCRAFT	CUBE & COLOUR	PEAR 00300	24" x 24"	1/4 TURN, FULLY ADHERED
	CPT-5	CARPET TILE - CO WORKING	PATCRAFT	CUBE & COLOUR	STAR ANISE 00520	FACET	FULLY ADHERED
	CPT-6	CARPET TILE - CO WORKING	PATCRAFT	CUBE & COLOUR	GRAPE 00800	FACET	FULLY ADHERED
	CPT-7	CARPET TILE - CO WORKING	PATCRAFT	CUBE & COLOUR	PEAR 00300	FACET	FULLY ADHERED
	CPT-9	CARPET TILE - RISERS	PATCRAFT	CUBE & COLOUR	STAR ANISE 00520	12" X 48"	MONOLITHIC, FULLY ADHERED
	CPT-10	CARPET TILE - WALK OFF	INTERFACEFLOR	STEP REPEAT	SMOKE 104930	50CM x 50CM	1/4 TURN, FULLY ADHERED
	CT-1	CERAMIC TILE - FLOOR	DAL TILE	VERANDA	9500 STEEL	13" x 20"	GROUT: CTG-1
	CT-2	CERAMIC TILE - WALL	DAL TILE	-	-	3" x 13"	UP TO 7'-0", GROUT: CTG-1
	CTB-1	CERAMIC TILE COVE BASE	DAL TILE	VERANDA	P500 STEEL	6" x 13"	GROUT: CTG-1
	CTG-1	CERAMIC TILE EPOXY GROUT	MAPEI	-	27 SILVER	-	
	LVT-1	LUXURY VINYL TILE - CORRIDOR	PATCRAFT	METALLIX	PEWTER 00570	9" X 36"	STAGGER
	LVT-2	LUXURY VINYL TILE	PATCRAFT	METALLIX	PEWTER 00570	12" x 24"	
	LVT-3	LUXURY VINYL TILE	PATCRAFT	METALLIX	GRAPE 00980	12" x 24"	
	LVT-4	LUXURY VINYL TILE	PATCRAFT	METALLIX	IONIC GREEN 00330	12" x 24"	
	LVT-5	LUXURY VINYL TILE	PATCRAFT	METALLIX	SLATE TEAL 00380	12" x 24"	
	LVT-6	LUXURY VINYL TILE	PATCRAFT	METALLIX	PEWTER 00570	FACET	
	LVT-7	LUXURY VINYL TILE	PATCRAFT	METALLIX	GRAPE 00980	FACET	
	LVT-8	LUXURY VINYL TILE	PATCRAFT	METALLIX	IONIC GREEN 00330	FACET	
	LVT-9	LUXURY VINYL TILE	PATCRAFT	METALLIX	SLATE TEAL 00380	FACET	
	LVT-10	LUXURY VINYL TILE - CORRIDOR	PATCRAFT	METALLIX	SLATE TEAL 00380	9" X 36"	STAGGER
	PT-1	PAINT	SHERWIN WILLIAMS	PMS WHITE	SW 7056 RESERVED WHITE	-	EGGSHELL FINISH IN MOST SPACES; GLOSS IN RESTROOMS/WET AREAS; FLAT FINISH ON CEILINGS
	PT-2	PAINT	SHERWIN WILLIAMS	PMS 268 UWW PURPLE	SW 6552 DEWBERRY	-	
	PT-3	PAINT	SHERWIN WILLIAMS	PMS WARM GREY 6	SW 7024 FUNCTIONAL GRAY	-	
	PT-4	PAINT	SHERWIN WILLIAMS	GREEN	SW 6712 LUAU GREEN	-	
	PT-5	PAINT	SHERWIN WILLIAMS	TEAL	SW 6481 GREEN BAY	-	
	QT-1	QUARRY TILE - FLOOR	DAL TILE	QUARRY TILE	0Q42 ARID GRAY	6" x 6"	GROUT: CTG-1
	QTB-1	QUARRY TILE - COVE BASE	DAL TILE	QUARRY TILE	0Q42 ARID GRAY	5" x 6"	GROUT: CTG-1
	RT-1	RUBBER TREAD & RISER	ROPPE	RAISED CIRCULAR VANTAGE DESIGN #96 W/ RISER	-	4" ROLL	
	VB-1	VINYL BASE - RESILIENT	JOHNSONITE	COVED BASE	48 GREY		
	VCT-1	VINYL COMPOSITION TILE	ARMSTRONG	IMPERIAL TEXTURE	51927 FIELD GRAY	12" x 12"	

DJR ARCHITECTURE, INC
333 Washington Ave N., Suite 210
Minneapolis, Minnesota 55401
612.676.2700 www.djr-inc.com

Excel Engineers
100 Cambell Drive
Hudson Lake, WI 54835

Larson Engineering Inc.
819 W. St Germain Street
Suite 205
St. Cloud, MN 56301

Rodac Development Construction
1342 S. Pine Tree Rd
Hobart, WI 54155

Whitewater Development LLC
921 Pilot Street North
Suite 200
St. Cloud, MN 56303

I hereby certify that this plan, specification, or report was prepared by me or under my direct supervision and that I am a duly Licensed Architect under the laws of the State of Wisconsin.
DEAN J. DOVOLIS
REGISTRATION NUMBER
A-6609
AUTHORIZED SIGNATURE
8-30-2019
DATE

Date: 8-30-2019
Project #: 17-050.02
Drawn by: KK
Checked by: SE

ISSUE:
5 Code Compliance Set
4 Code Response
3 Addendum 1

UWW COMMUNITY ENGAGEMENT CTR

1260 W MAIN STREET, WHITEWATER, WI 53190

FINISH PLAN - LEVEL 1

Copyright 2017 DJR Architecture, Inc.

A810

9/3/2019 11:00:17 AM