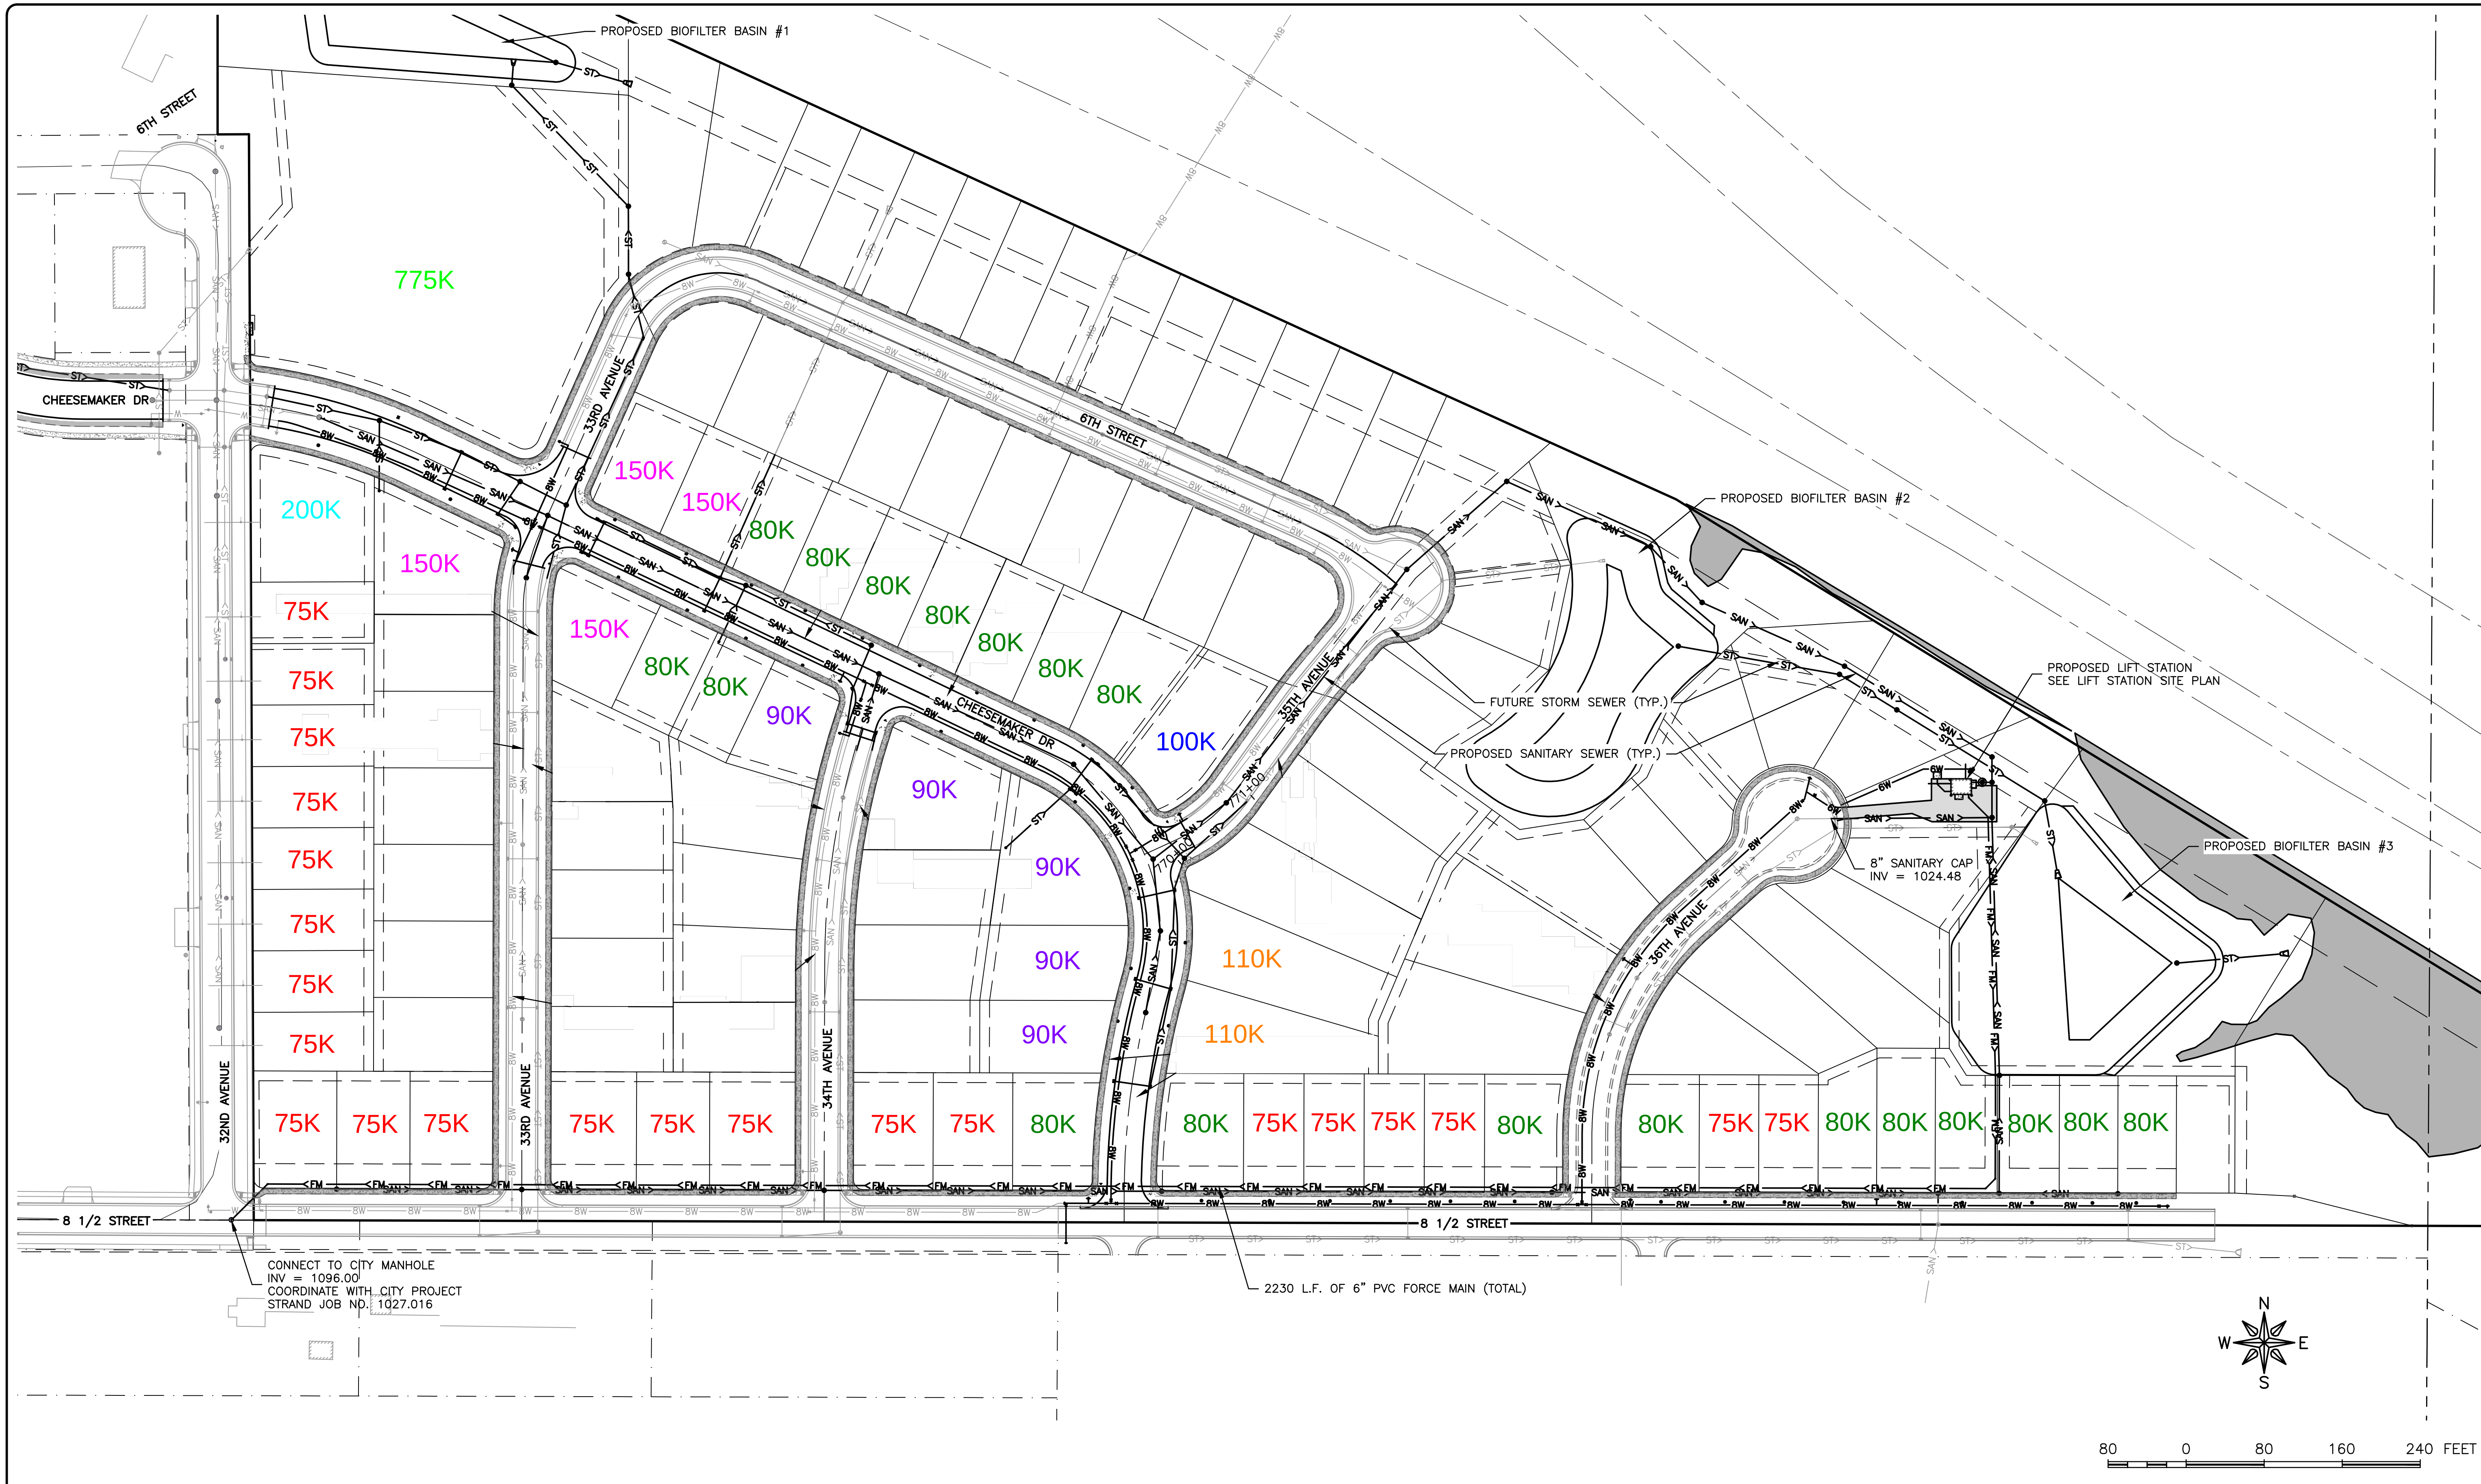

FEHR GRAHAM
ENGINEERING & ENVIRONMENTAL
ILLINOIS DESIGN FIRM NO. 184-003525

ILLINOIS
IOWA
WISCONSIN

PLOT DATE: 12/4/25

© 2025 FEHR GRAHAM

OWNER/DEVELOPER:
BADER-SPIDAHL LLC
W6799 COUNTY ROAD B
MONROE, WI 53566

PROJECT AND LOCATION:
RICHLAND HEIGHTS - PHASE 1
CONSTRUCTION
MONROE, WISCONSIN

DRAWN BY: AFE
APPROVED BY: JWD
DATE: 12/04/25
SCALE: AS NOTED

REVISIONS

REV. NO.	DESCRIPTION	DATE

DRAWING:
OVERALL SITE - LIFT STATION

SET TYPE: BID SET
G:\C3D\25\25-509\Plans\25-509 LIFT STATION.dwg, LS OVERALL SITE

JOB NUMBER:
25-509

SHEET NUMBER:
30 of 71