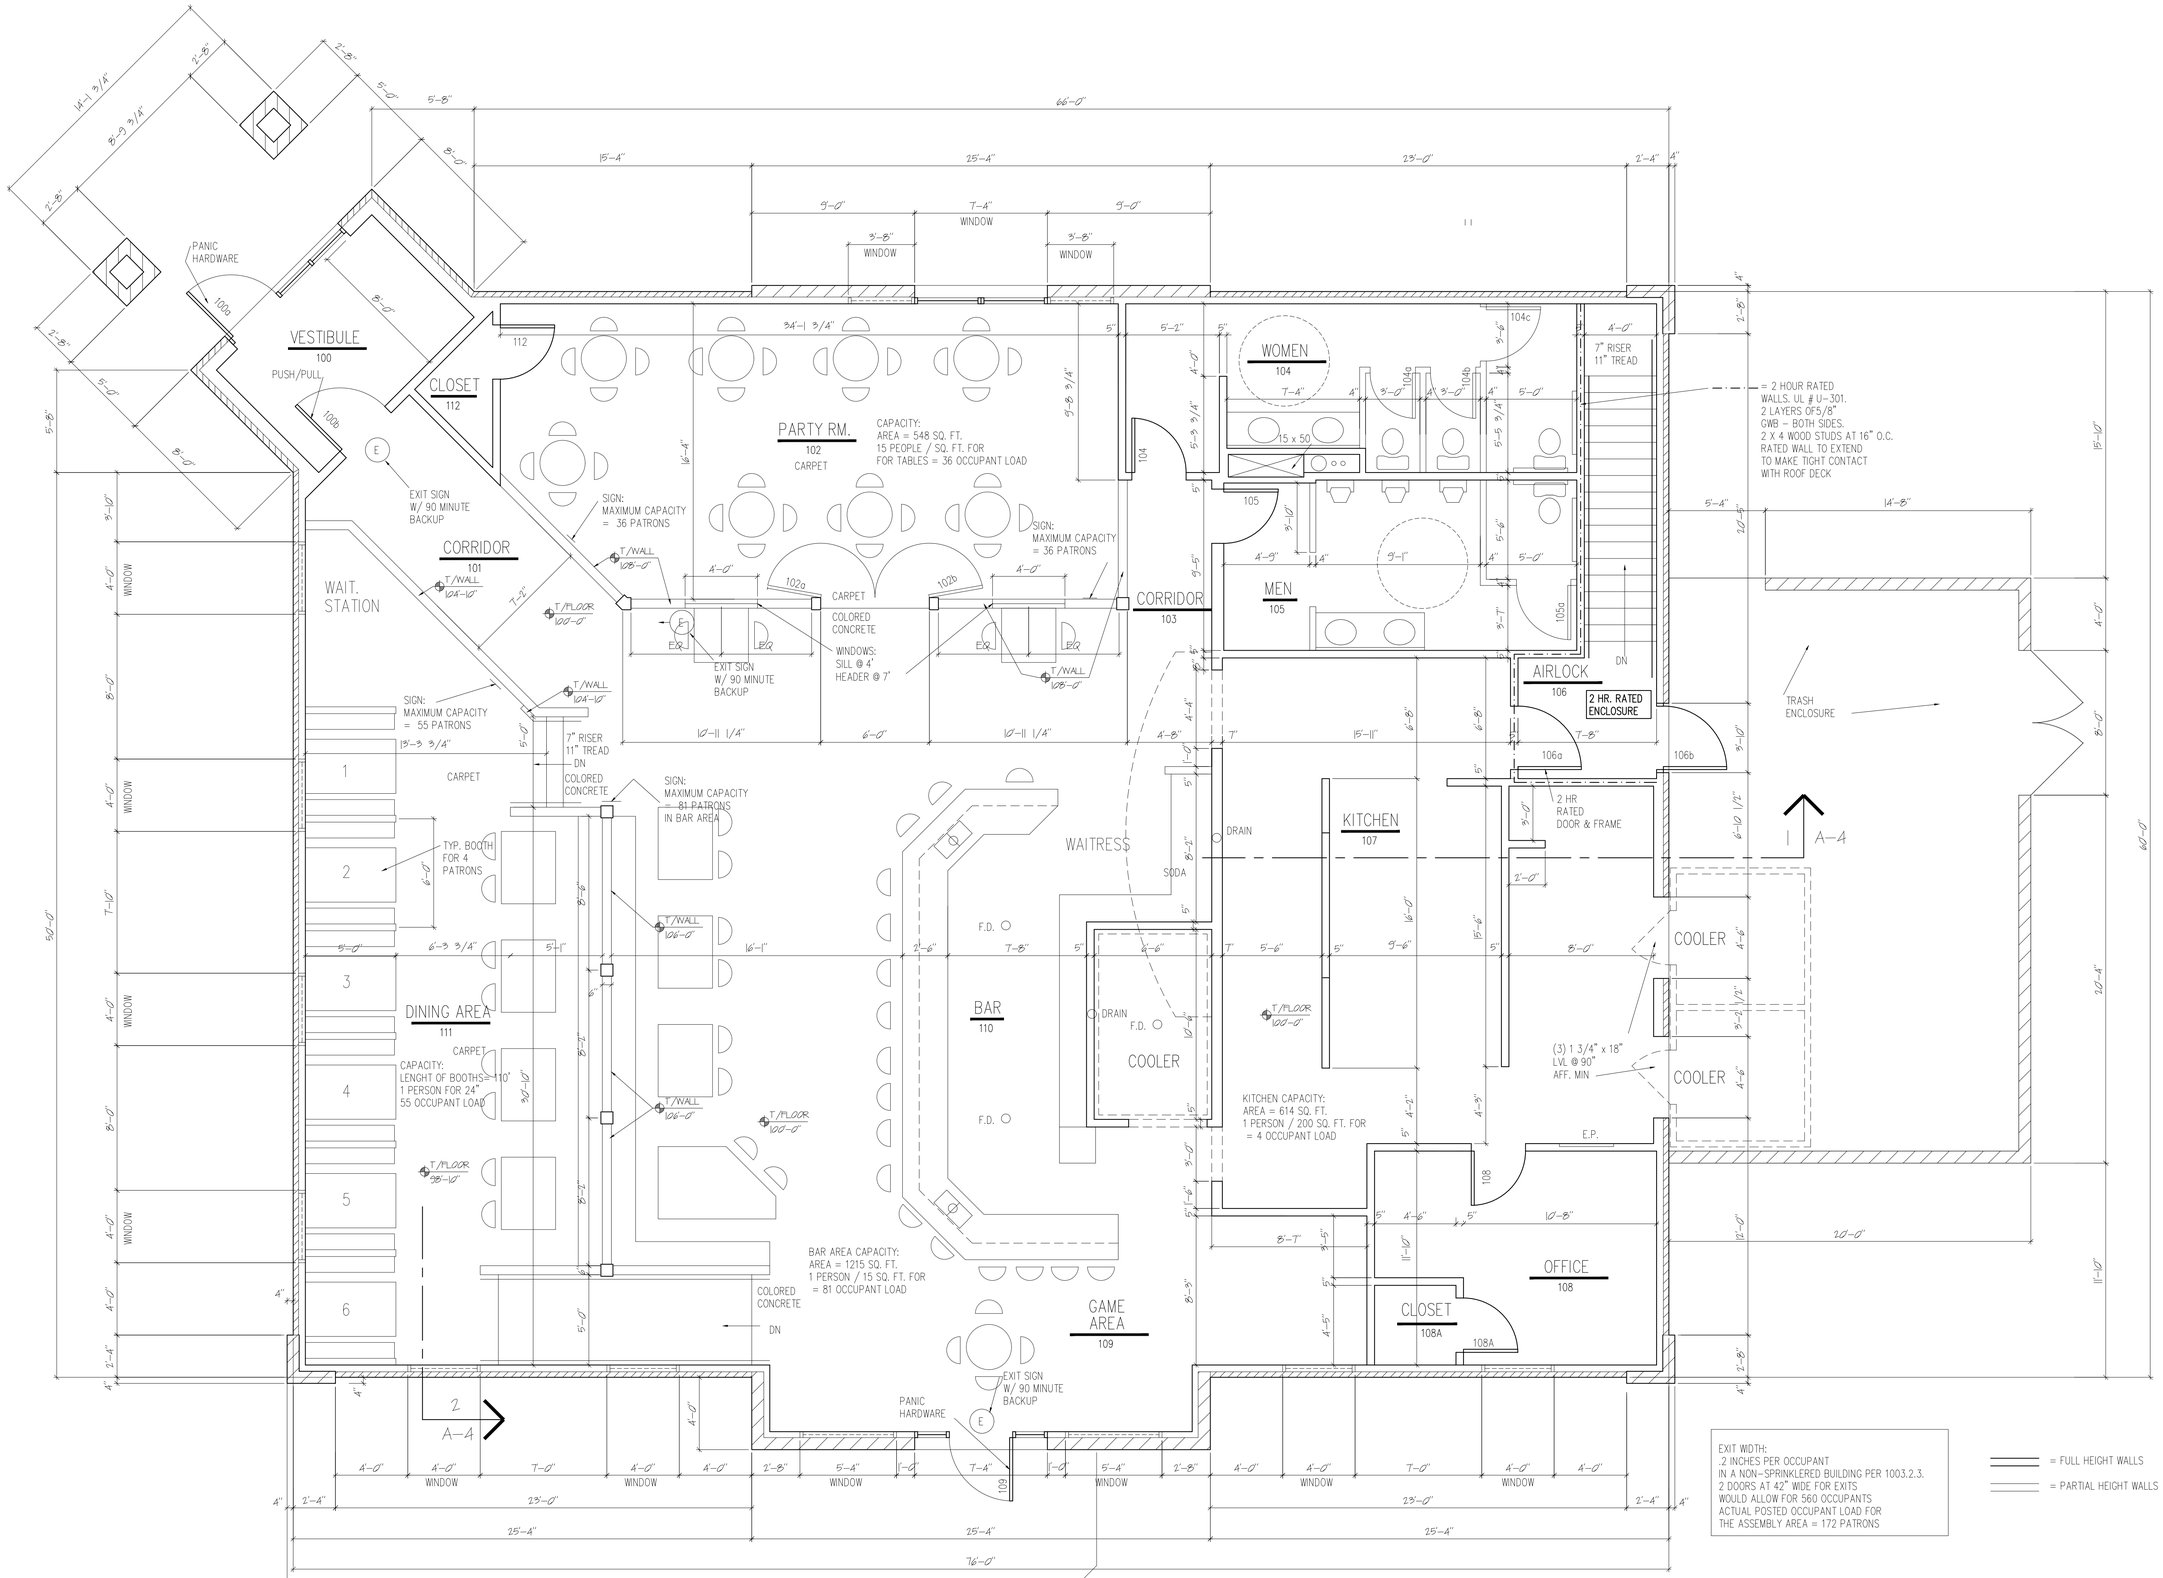

EXIT WIDTH:
.2 INCHES PER OCCUPANT
IN A NON-SPRINKLERED BUILDING PER 1003.2.3.
2 DOORS AT 42" WIDE FOR EXITS
WOULD ALLOW FOR 560 OCCUPANTS
ACTUAL POSTED OCCUPANT LOAD FOR
THE ASSEMBLY AREA = 172 PATRONS

= FULL HEIGHT WALLS
= PARTIAL HEIGHT WALLS

1 A-1 FLOOR PLAN
1/4" = 1'-0"

NORTH

REVISIONS
7-20-05 CODE INFO
8-4-05 RATED STAIR
9-2-05 BAR
9-14-05 COOLERS

Mulligan's Pub and Restaurant

New Facility - Lot 57
830 Oregon Center Drive
Oregon, WI 53575

kenneth f. sullivan CO
DESIGN BUILD / GENERAL CONTRACTORS
P.O. BOX 259463 1314 EMIL ST. 608-257-2289
MADISON, WI 53725-9463 FAX 608-257-2906

DRAWING NAME
FLOOR PLAN
DRAWN BY: JIMT
DATE: 6-22-05

SHEET
A-1

PROJ. # 105-010