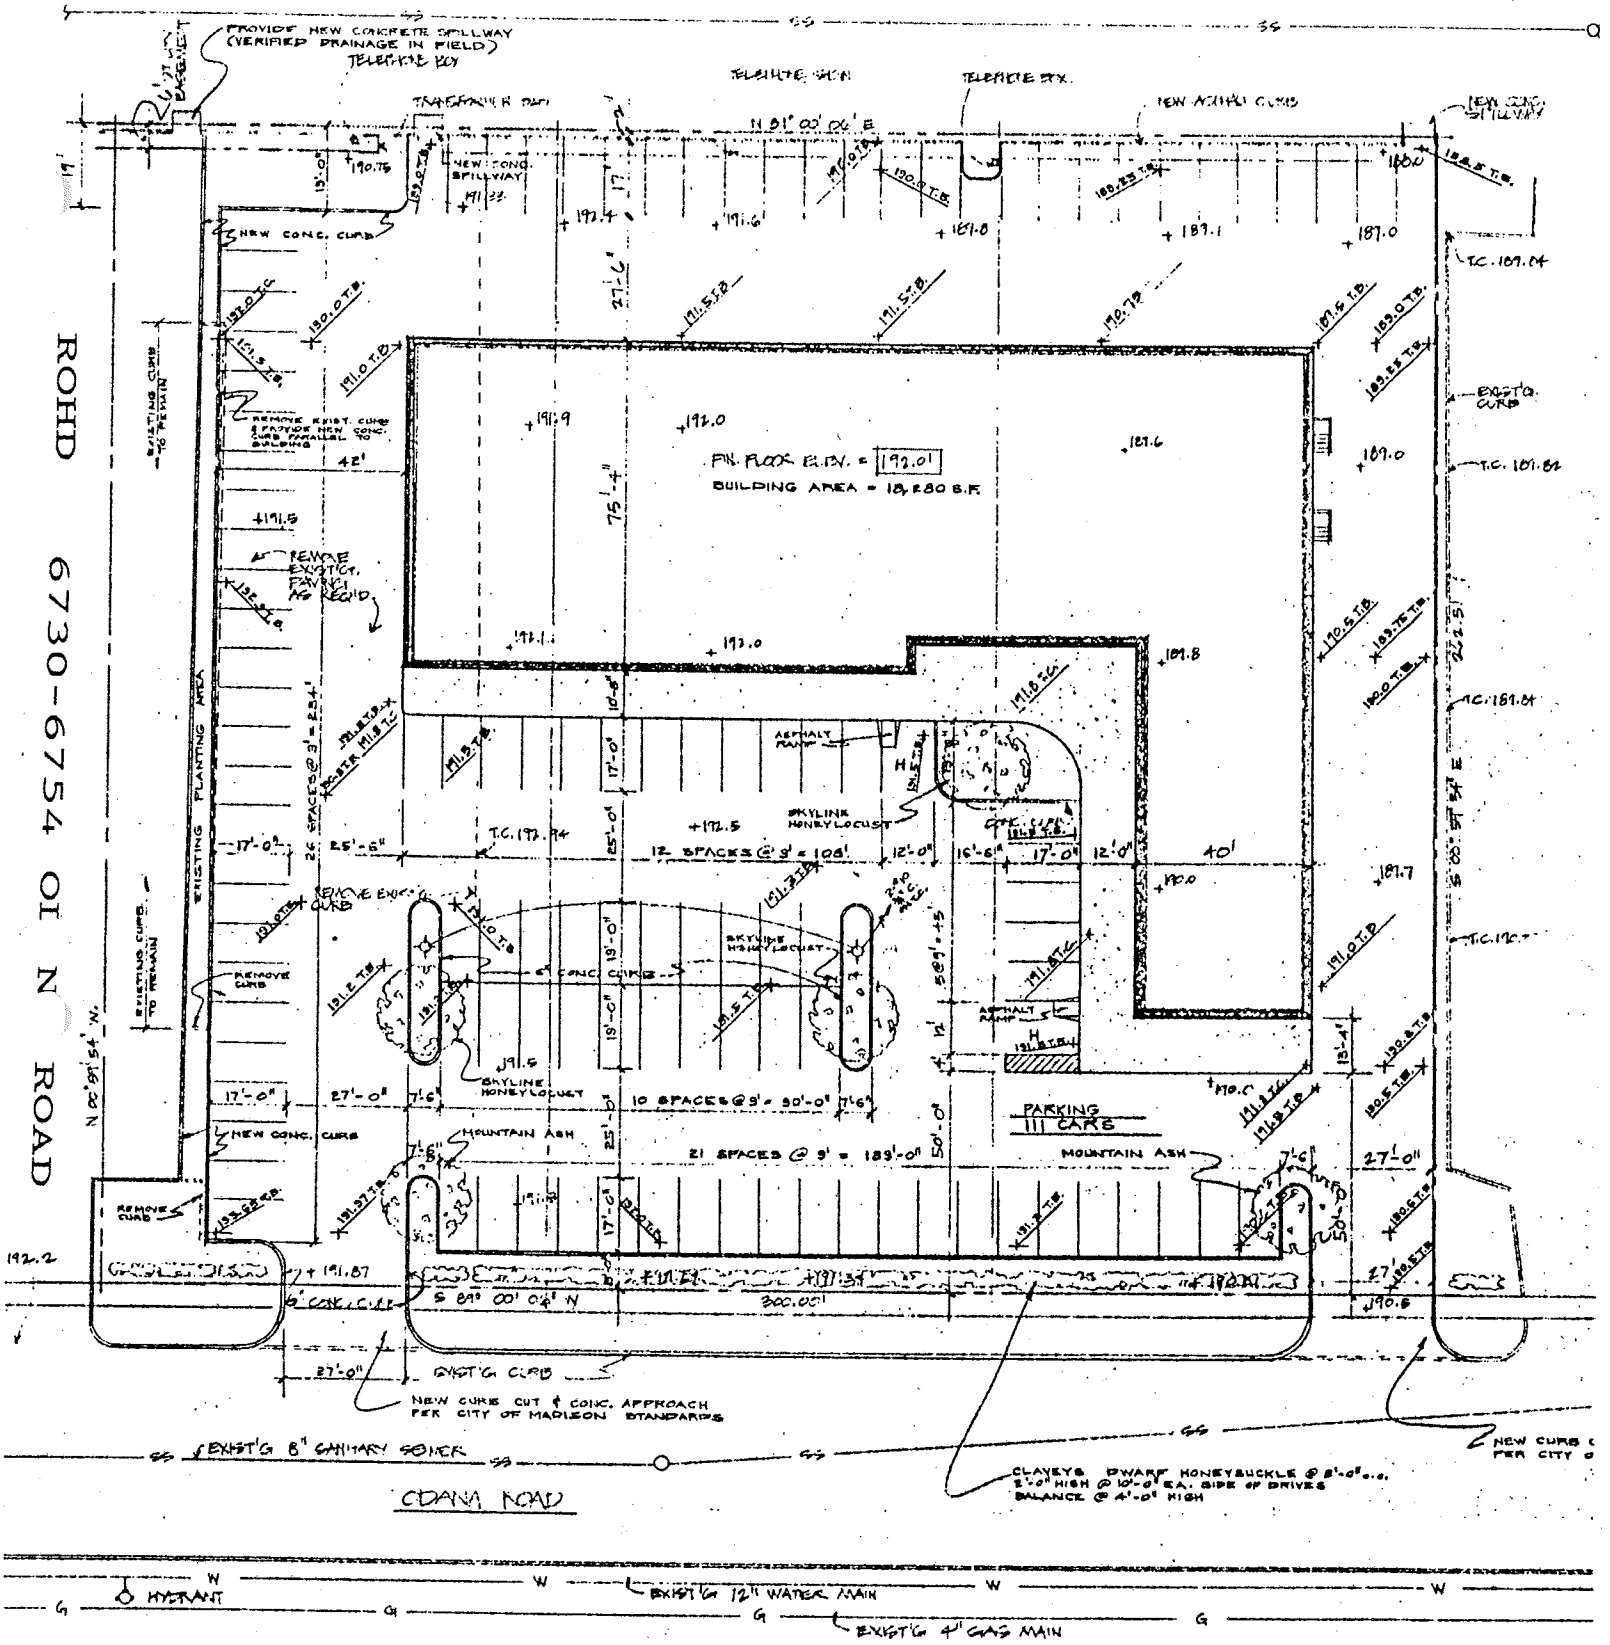

NOTE:
BENCH TOP OF HYDRANT SOUTH SIDE OF ODANA ROAD @ "THE WHEEL THING"

SITE PLAN
1" = 20'-0"