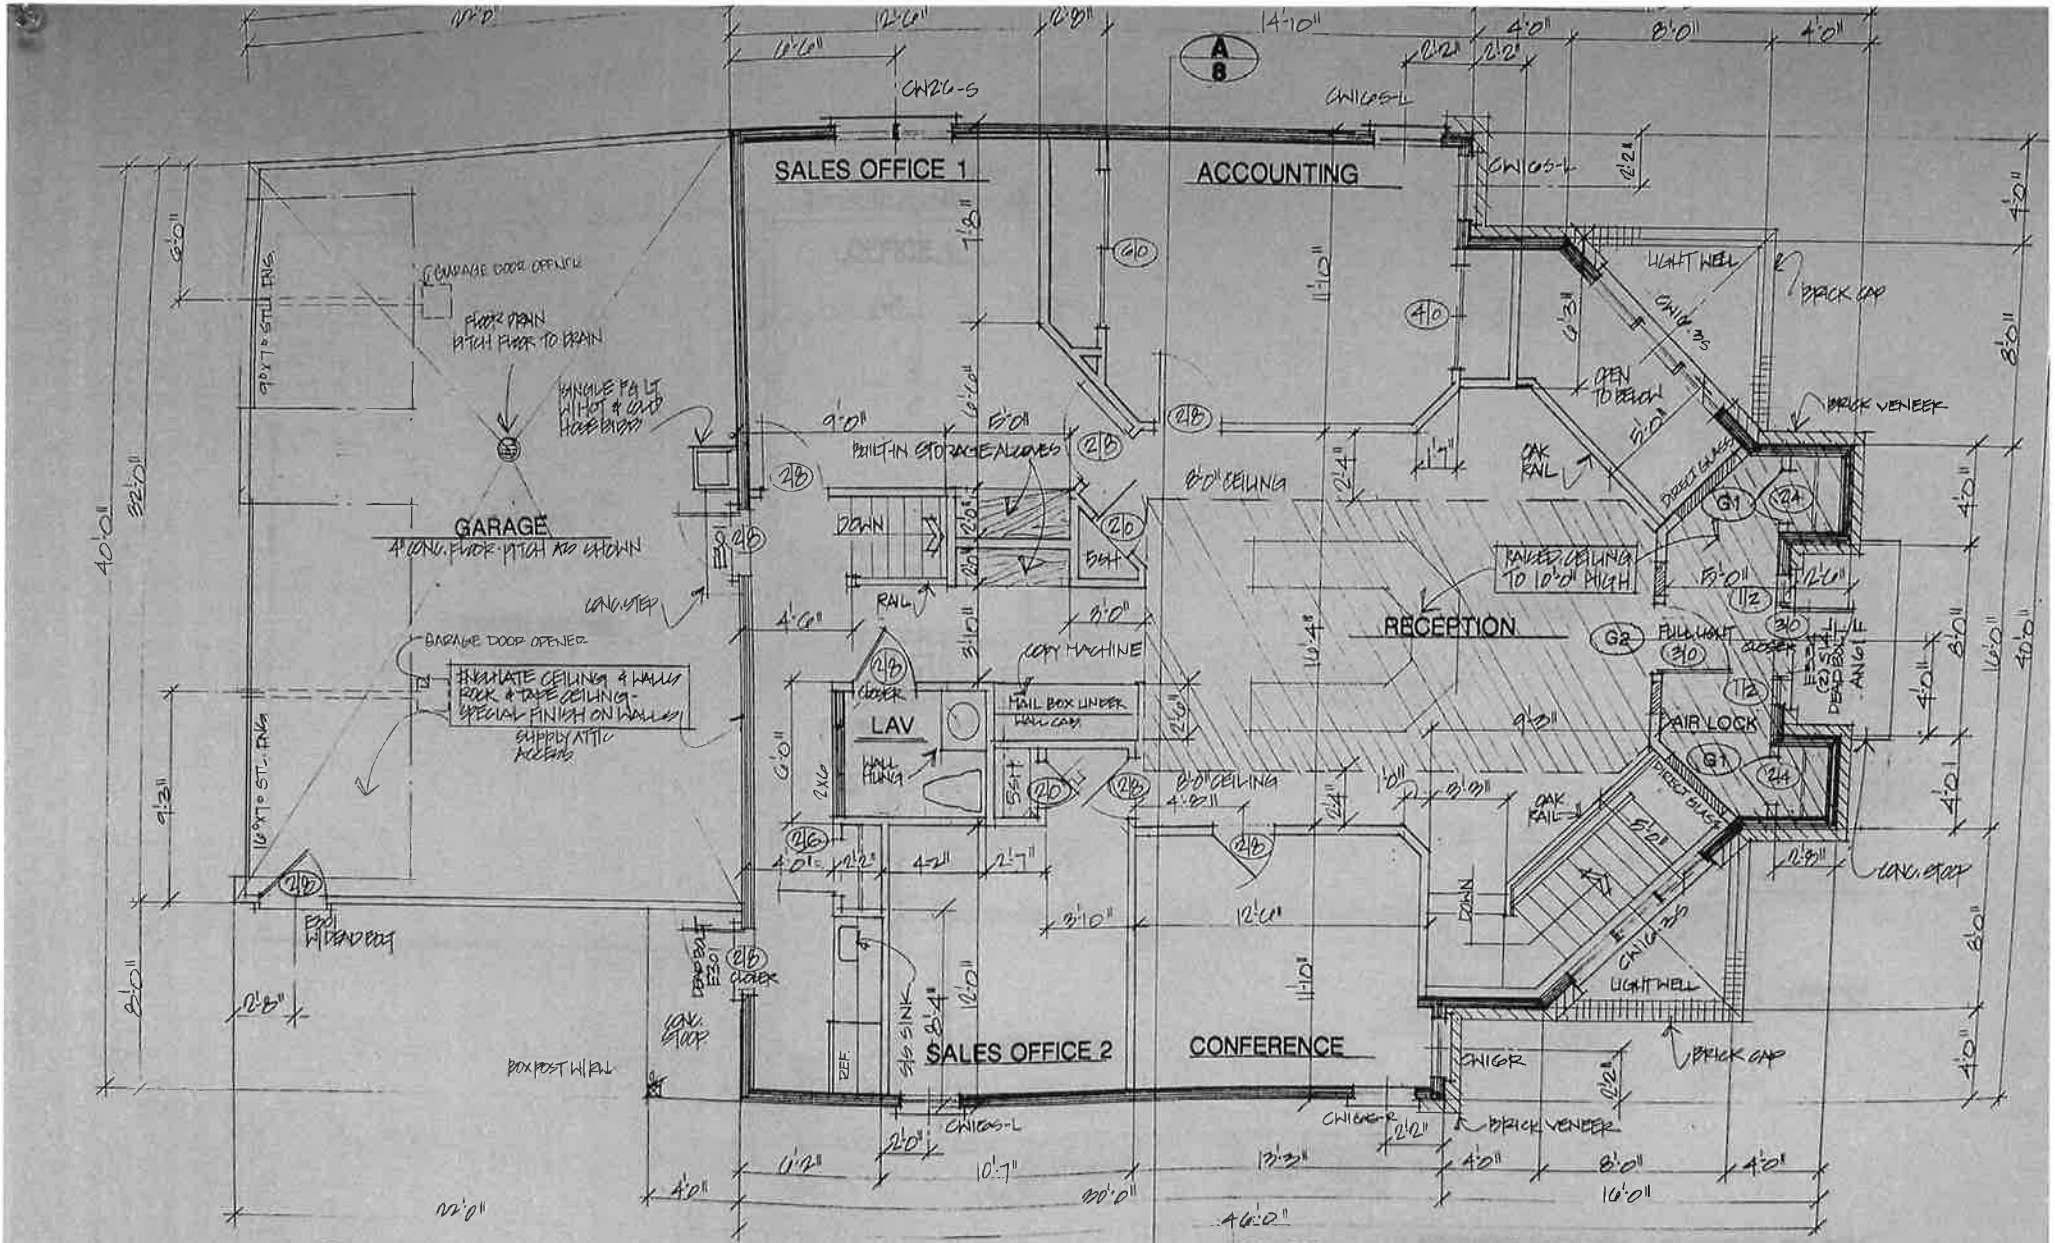
SALES OFFICE 1
ACCOUNTING
GARAGE
4" CONC. FLOOR PITCH AS SHOWN
GARAGE DOOR OPENER
FLOOR DRAIN
PITCH FLOOR TO DRAIN
SINGLE PA LT
W/HOT & COLD
HOSE BIBS
BUILT-IN STORAGE ALCOVES
DOWN
RAIL
LONG STEP
GARAGE DOOR OPENER
INSULATE CEILING & WALLS
ROCK & TAPE CEILING -
SPECIAL FINISH ON WALLS
SUPPLY ATTIC
ACCESS
LAV
WALL HUNG
COPY MACHINE
MAIL BOX UNDER
WALL CAB
8'-0" CEILING
RAISED CEILING
TO 10'-0" HIGH
RECEPTION
FULL LIGHT
AIR LOCK
OAK RAIL
LIGHT WELL
BRICK CAP
BRICK VENEER
OPEN TO BELOW
SALES OFFICE 2
CONFERENCE
REF.
SINK
BOX POST W/ RAIL
MAIN FLOOR PLAN
4" = 1'-0"
FRAME TRANSOM 14" HIGH
SIDELIGHTS - 14" WIDE x 72" LONG
ALL DIRECT SET GLASS
CAN'T G - 42" X 72" W/DIRECT SET GLASS
R.J. Hirsch Builder Inc.
JANESVILLE, WI. 53545 608/ 756-1073
Midwest